Annexure - VIII

(DRAWING. NO.- 001B)
(LANDSCAPING PLAN)

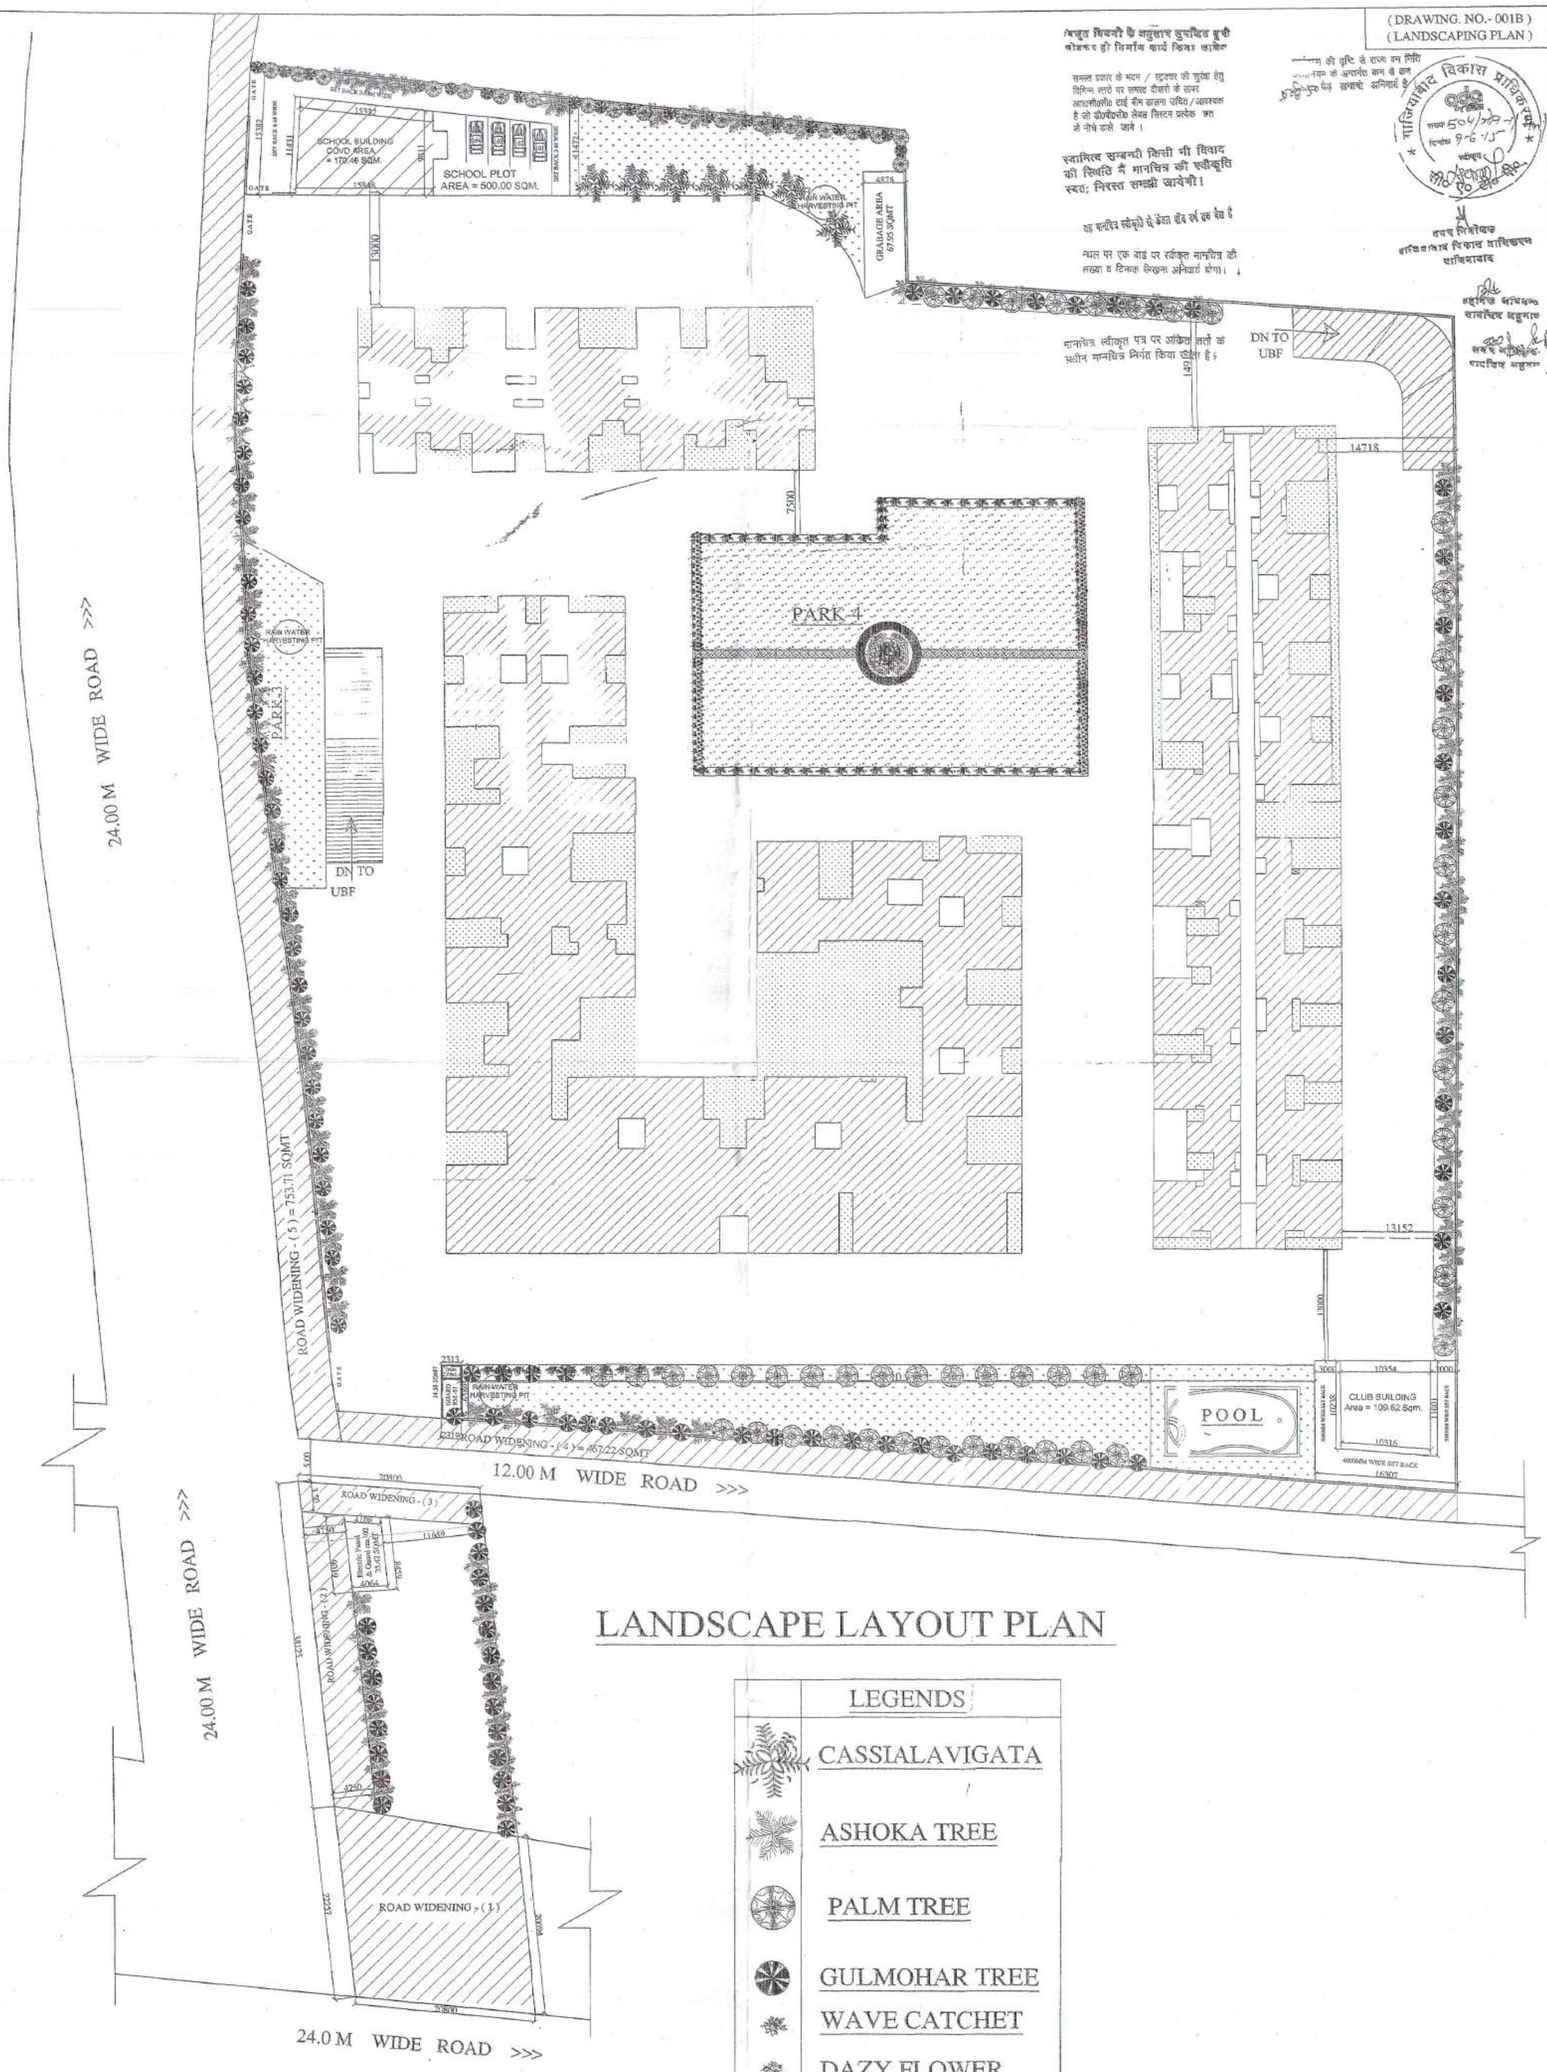

LANDSCAPE LAYOUT PLAN

LEGENDS
CASSIALAVIGATA
ASHOKA TREE
PALM TREE
GULMOHAR TREE
WAVE CATCHET
DAZY FLOWER
TOTAL NO OF TREES :-255

SANJAY JAYASWAL
B.E. CIVIL, M.E. STR. FIV
11/165, VASUNDHARA COLONY, G.Z.B.

PROJECT:-
REVISED PROPOSED GROUP HOUSING ON PLOT BEARING KHASRA NO.- 146 & 199 , AT MORTI VILLAGE DISTRICT GHAZIABAD UP
OWNER:- M/S:- JAVIN CONSTRUCTION (P) LTD

DESIGN BY:- JAGVIR SINGH

PREM CHAND TURAI
ARCHITECT/VALUER CAT 1.388
N.D.ARCH. A.I.I.A. F.I.V 1746
R. No. CA/75/157 MCDH. Tax/04/
53, SRESHTA VIHAR, DELHI-1100
Ph. 22147895, 9999569031

SIGN. OF OWNER:- | SIGN. OF ENGINEER:- | SIGN. OF ARCHITECT:-