Annexure-VIII

(DRAWING. NO.- 004
(BLOCK - A :- SHEET NO.-A)

स्वामित्व सम्बन्धी किसी भी विवाद की स्थिति में मानचित्र की स्वीकृति स्वतः निरस्त समझी जायेगी।

मानचित्र स्वीकृत पत्र पर अंकित शर्तों के अधीन मानचित्र निर्गत किया जाता है।

भवन का एक माह पर संपूर्ण मानचित्र का नक्शा व दिनांक निशान अनिवार्य होगा।

यह मानचित्र स्वीकृति से केवल दो वर्ष तक वैध है।

मानचित्र में दर्शाये गये / भूखण्ड की सुनिश्चित सीमा के अंदर ही निर्माण कार्य किया जाना अनिवार्य है।

भवनावरण की सुविधा के सम्बन्ध में किसी अधिनियम की उपधारा लागू नहीं होगा।

गाजियाबाद विकास प्राधिकरण

सचिव
गाजियाबाद विकास प्राधिकरण

मानचित्र सहायक
गाजियाबाद विकास प्राधिकरण

Fire Stair's Area Detail:-

Stair's - Nos-1

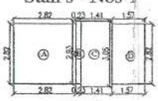

A+B+C+D
= (2.82x2.82) + (0.23x2.93) + (1.41x3.05) + (1.57x2.82)
= 7.95 + 0.67 + 4.30 + 4.43 Sqmt. = 17.35 Sqmt.
= 17.35 X 15 FL. = 260.25 SQMT.

Stair's - Nos-2

STAIR'S - NOS-2 MUMTY- 02
= (3.05x2.93) + (1.48x2.82)
= 8.94 + 4.17 Sqmt.= 13.11 Sqmt.
= 13.11 X 15 FL. = 196.65 Sqmt.

Stair's - Nos-3

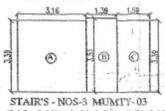

STAIR'S - NOS-3 MUMTY- 03
= (3.16 x 3.59) + (1.39x3.51) + (1.59x3.39)
= 10.71 + 4.88 + 5.39 Sqmt. = 20.98 Sqmt.
= 20.98 X15 FL. = 314.70 Sqmt.

Stair's - Nos-5

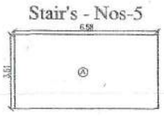

STAIR'S - NOS-5 MUMTY- 05
= (6.58 x3.51) = 23.09 Sqmt.
= 23.09 X 15 FL. = 346.35 Sqmt.

S.NO	DOOR AND WINDOW DETAIL			
S.NO	SYMBOLS	SIZES (IN MM)	CEIL LEVEL	TOP LEVEL
1.	DOOR (D)	1050x2400(MM)	±0MM	+2400
2.	DOOR (D1)	915x2400(MM)	±0MM	+2400
3.	DOOR (D2)	750x2400(MM)	±0MM	+2400
4.	WINDOW (W)	750x2400(MM)	+1050	+2400
4.	WINDOW (W1)	1500x2400(MM)	+1050	+2400
3.	DOOR/ WINDOW (DW)	(900+900)x 2400	±0MM	+2400
4.	DOOR/ WINDOW (DW1)	(900+900)x 2400	±0MM	+2400
5.	DOOR/ WINDOW (DW2)	(750+850)x 2400	±0MM	+2400
6.	DOOR/ WINDOW (DW3)	(915+530)x 2400	±0MM	+2400
6.	DOOR/ WINDOW (DW4)	(915+1465)x 2400	±0MM	+2400
7.	VENT. (V)	450x600(MM)	+1500	+2400

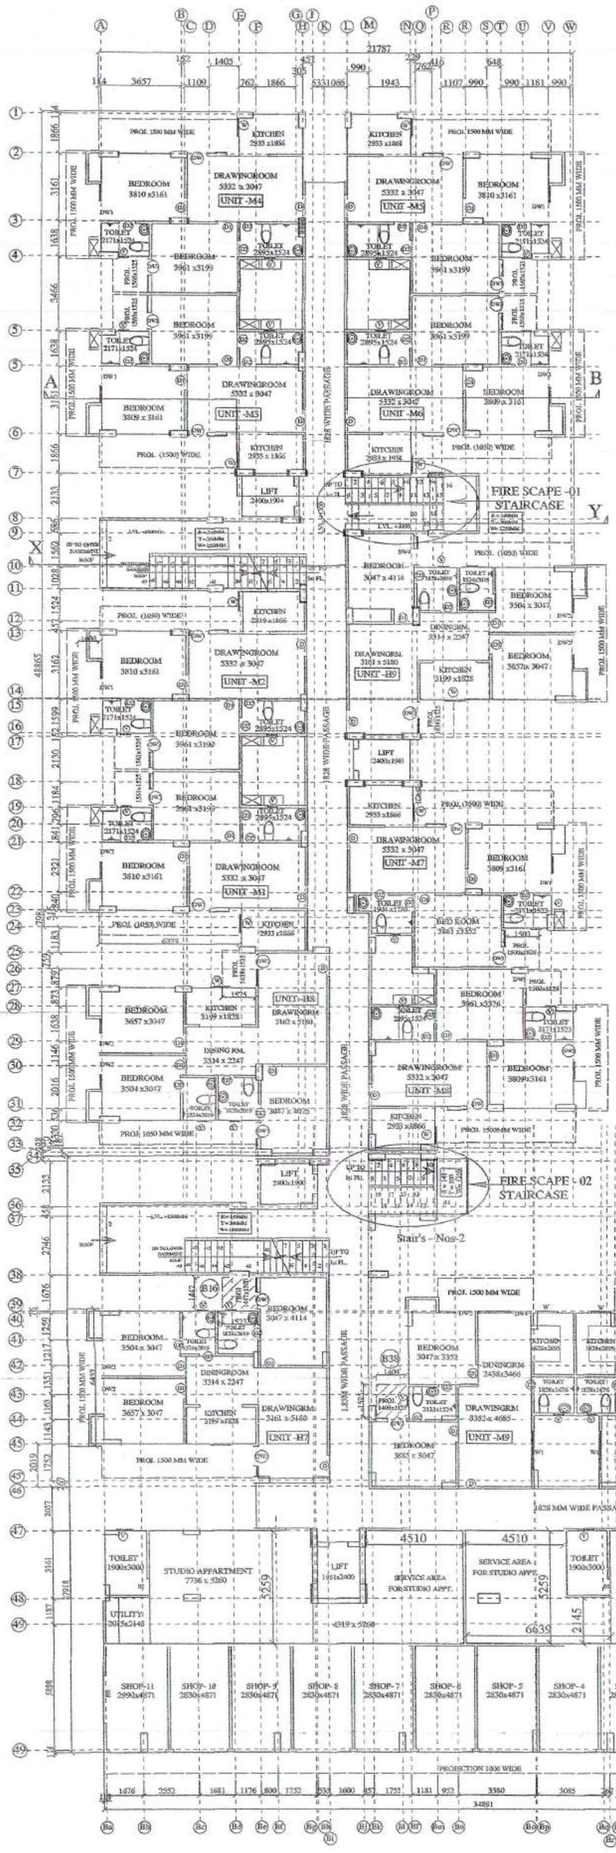

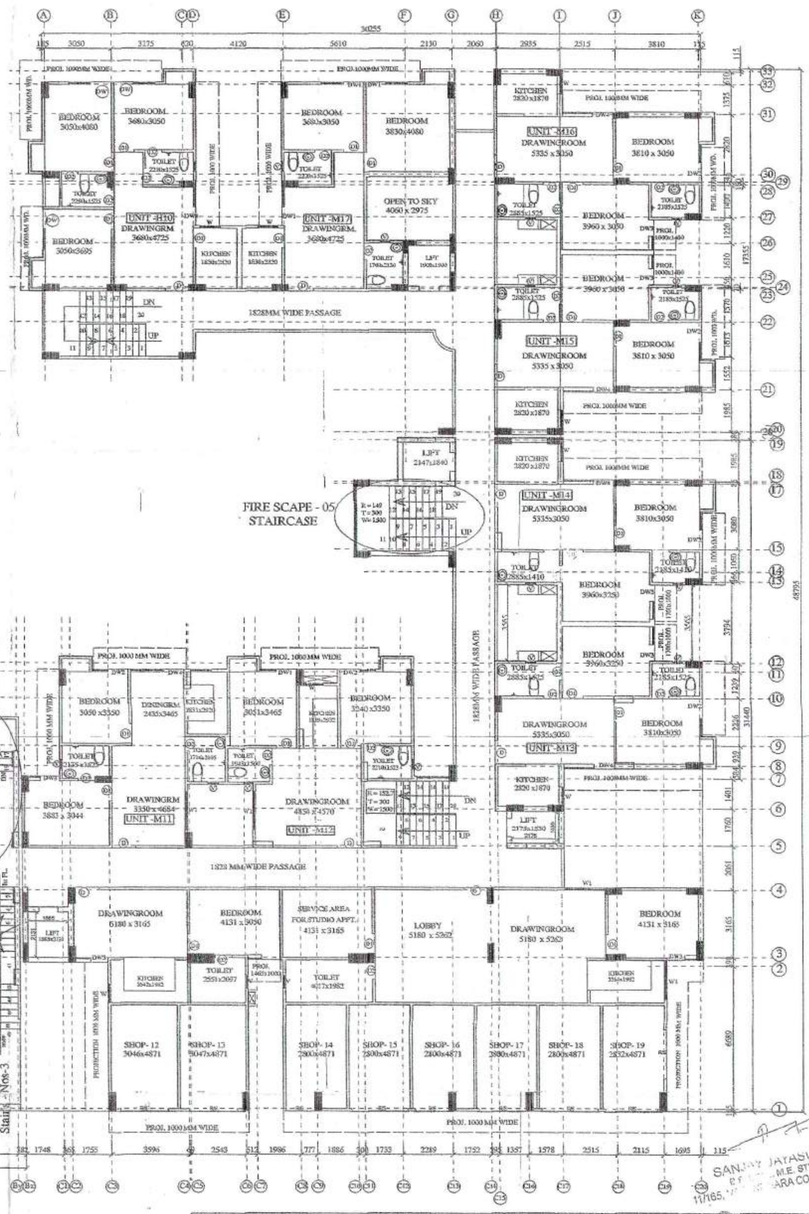

GROUND FLOOR PLAN (19-CONVENIENT SHOPS + 23-Units)

EXISTING WORK SHOWN AS

PROJECT:-
REVISED PROPOSED GROUP HOUSING ON PLOT BEARING KHASRA NOs.- 146 & 199 , AT MORTI VILLAGEDISTRICT GHAZIABAD UP
OWNER:- M/S:- JAVIN CONSTRUCTION (P) LTD

SIGN. OF OWNER:-

SIGN. OF ENGINEER:-

PREM CHAND TURAI
ARCHITECT/VALUER CAT I, 340
COUNCIL OF ARCHITECTURE
SANJAY JATASHWAL
DELHI-110092