Annexure - VIII

(DRAWING. NO.- 8)
(BLOCK - A :- SHEET NO.-E)

S.NO	DOOR AND	WINDOW	DETAIL
S.NO	SYMBOLS	SIZES (IN MM)	CEIL. LEVEL	TOP LEVEL
1.	DOOR (D)	1050x2400(MM)	±0MM	+2400
2.	DOOR (D1)	915x2400(MM)	±0MM	+2400
3.	DOOR (D2)	750x2400(MM)	±0MM	+2400
4.	WINDOW (W)	750x2400(MM)	+1050	+2400
4.	WINDOW (W1)	1800x2400(MM)	+1050	+2400
3.	DOOR/ WINDOW (DW)	(900+900)x 2400	±0MM	+2400
4.	DOOR/ WINDOW (DW1)	(800+800)x 2400	±0MM	+2400
5.	DOOR/ WINDOW (DW2)	(750+650)x 2400	±0MM	+2400
6.	DOOR/ WINDOW (DW3)	(915+530)x 2400	±0MM	+2400
6.	DOOR/ WINDOW (DW4)	(915+1485)x 2400	±0MM	+2400
7.	VENT. (V)	450x600(MM)	+1500	+2400

समस्त प्रकार के भवन / संरचना की सुविधा हेतु विभिन्न पार्कों पर समस्त दीवारों के ऊपर आकर्षकीय टाईल बेस अथवा ग्रील/जालरण्ड है को सौन्दर्यीय लेंस सिस्टम प्रयोग छत के नीचे करते जायें।

स्वामित्व सम्बन्धी किसी भी विवाद की स्थिति में मानचित्र की स्वीकृति स्वतः निरस्त समझी जायेगी।

भूमि नियमों के अनुसार सुरक्षित कुर्सी छोड़कर ही निर्माण कार्य किया जायेगा

नक्शे पर एक बार पर स्वीकृत मानचित्र की संख्या व दिनांक लिखना अनिवार्य होगा।

मानचित्र स्वीकृत पत्र पर अंकित शर्तों के अधीन मानचित्र निर्गत किया जाता है।

यह मानचित्र स्वीकृति हेतु केवल पाँच वर्ष तक वैध है

पर्यावरण की दृष्टि से पार्क का विकास अधिनियम के अन्तर्गत कम से कम 5% पेड़ लगाने अनिवार्य है।

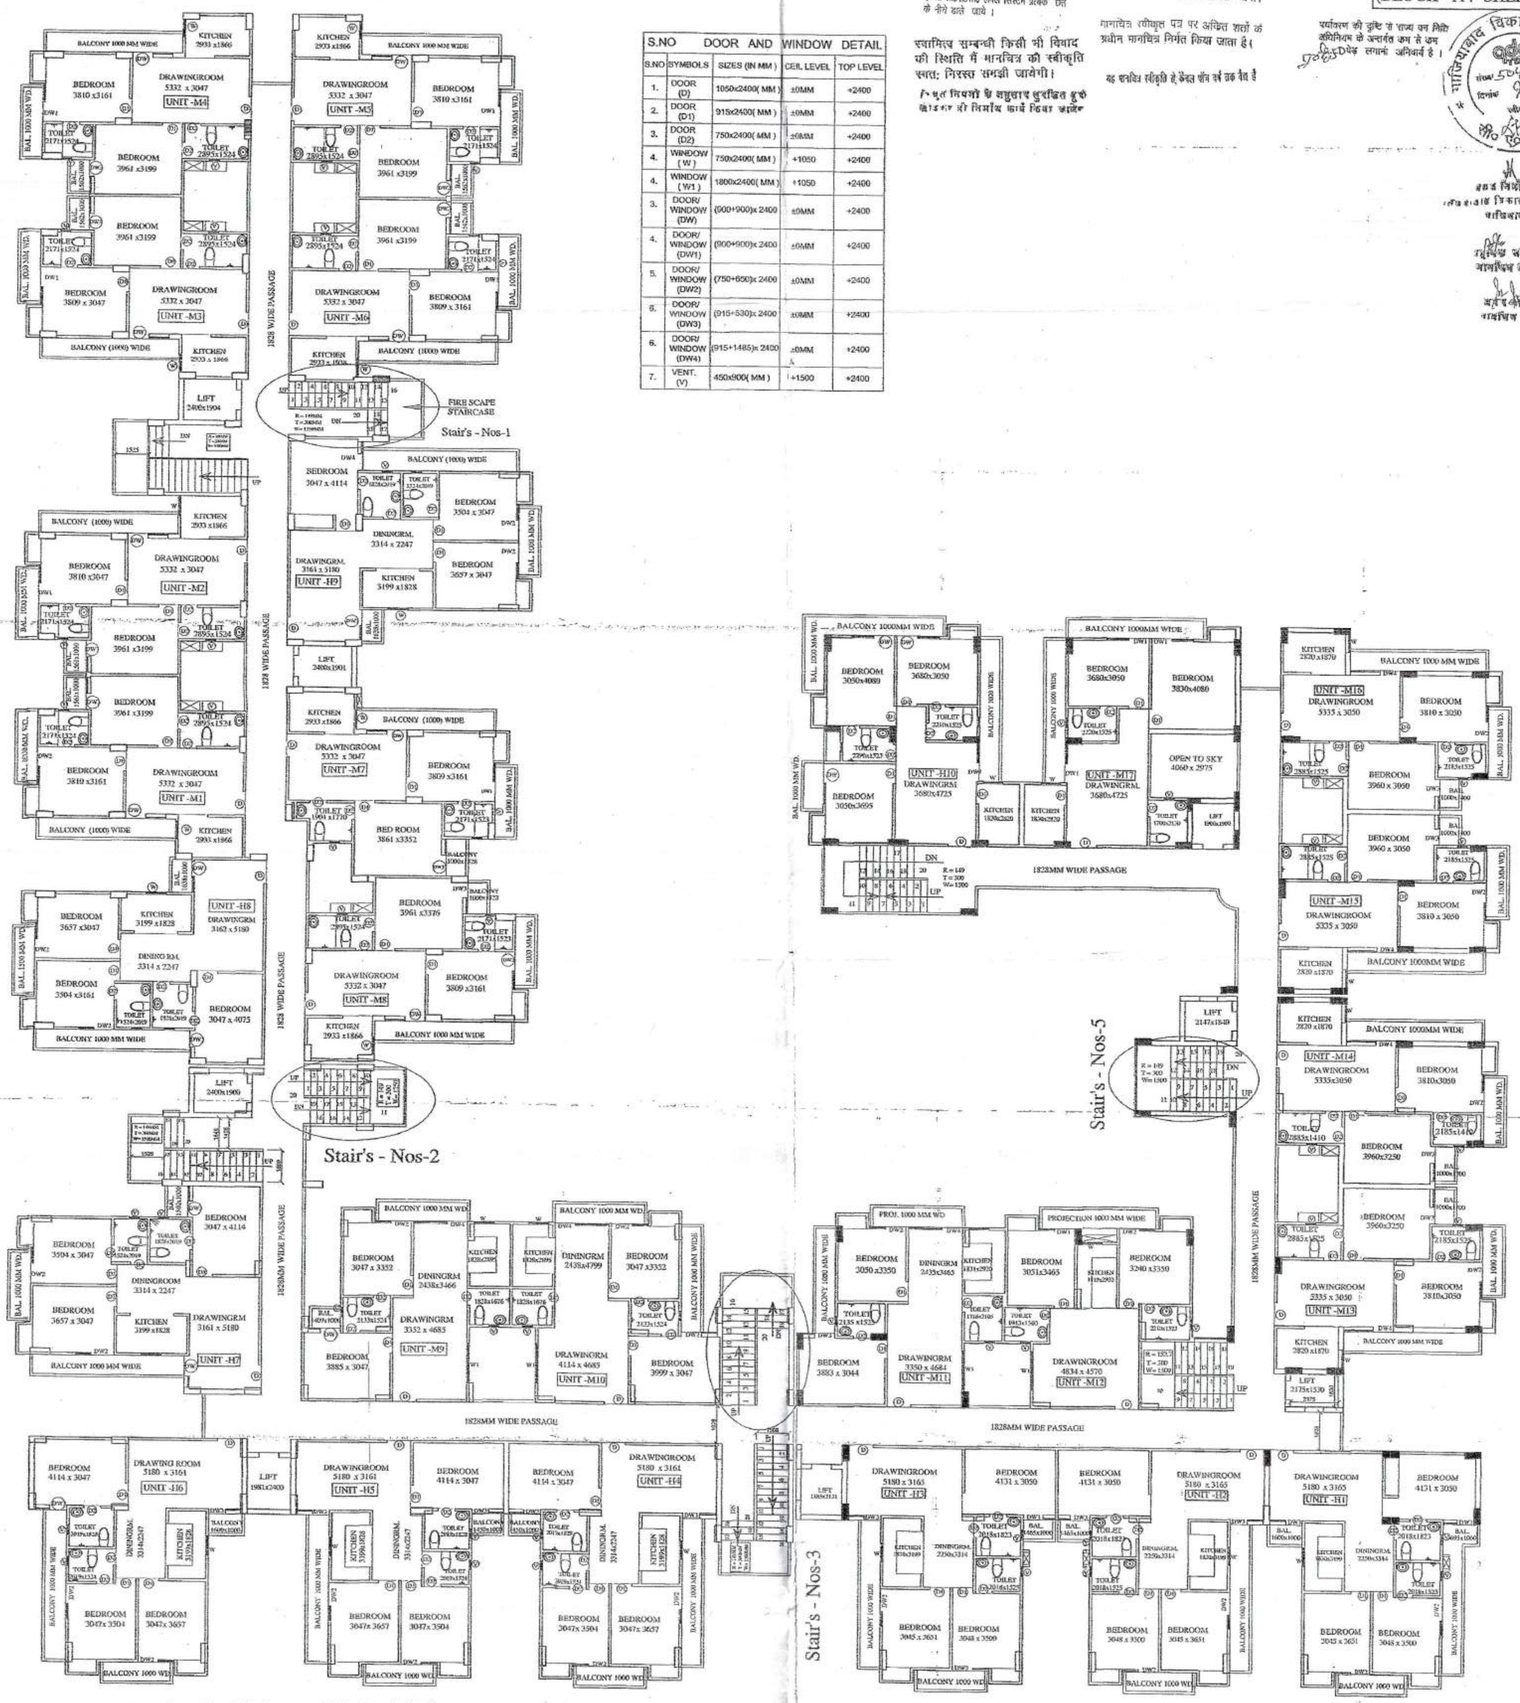

TYPICAL THIRD FLOOR TO FORTEENTH FLOOR PLAN
(27-Units Each Floor)

SANJAY JAYASWAL
B.E. CIVIL, M.E. STR. FN.
11/165, VASUNDHARA COLONY, GZB

REVISED PROPOSED GROUP HOUSING ON PLOT BEARING KHASRA NOs.- 146 & 199 , AT MORTI VILLAGEDISTRICT GHAZIABAD UP

OWNER:- M/S:- JAVIN CONSTRUCTION (P) LTD

SIGN. OF OWNER:-

SIGN. OF ENGINEER:-

PREM CHAND TURAI
ARCHITECT/VALUER CAT 1.346
B.ARCH, A.I.I.A., F.I.V 7482
53, SRESHTA VIHAR, DELHI-110092
PH. 22147899, 9999099031