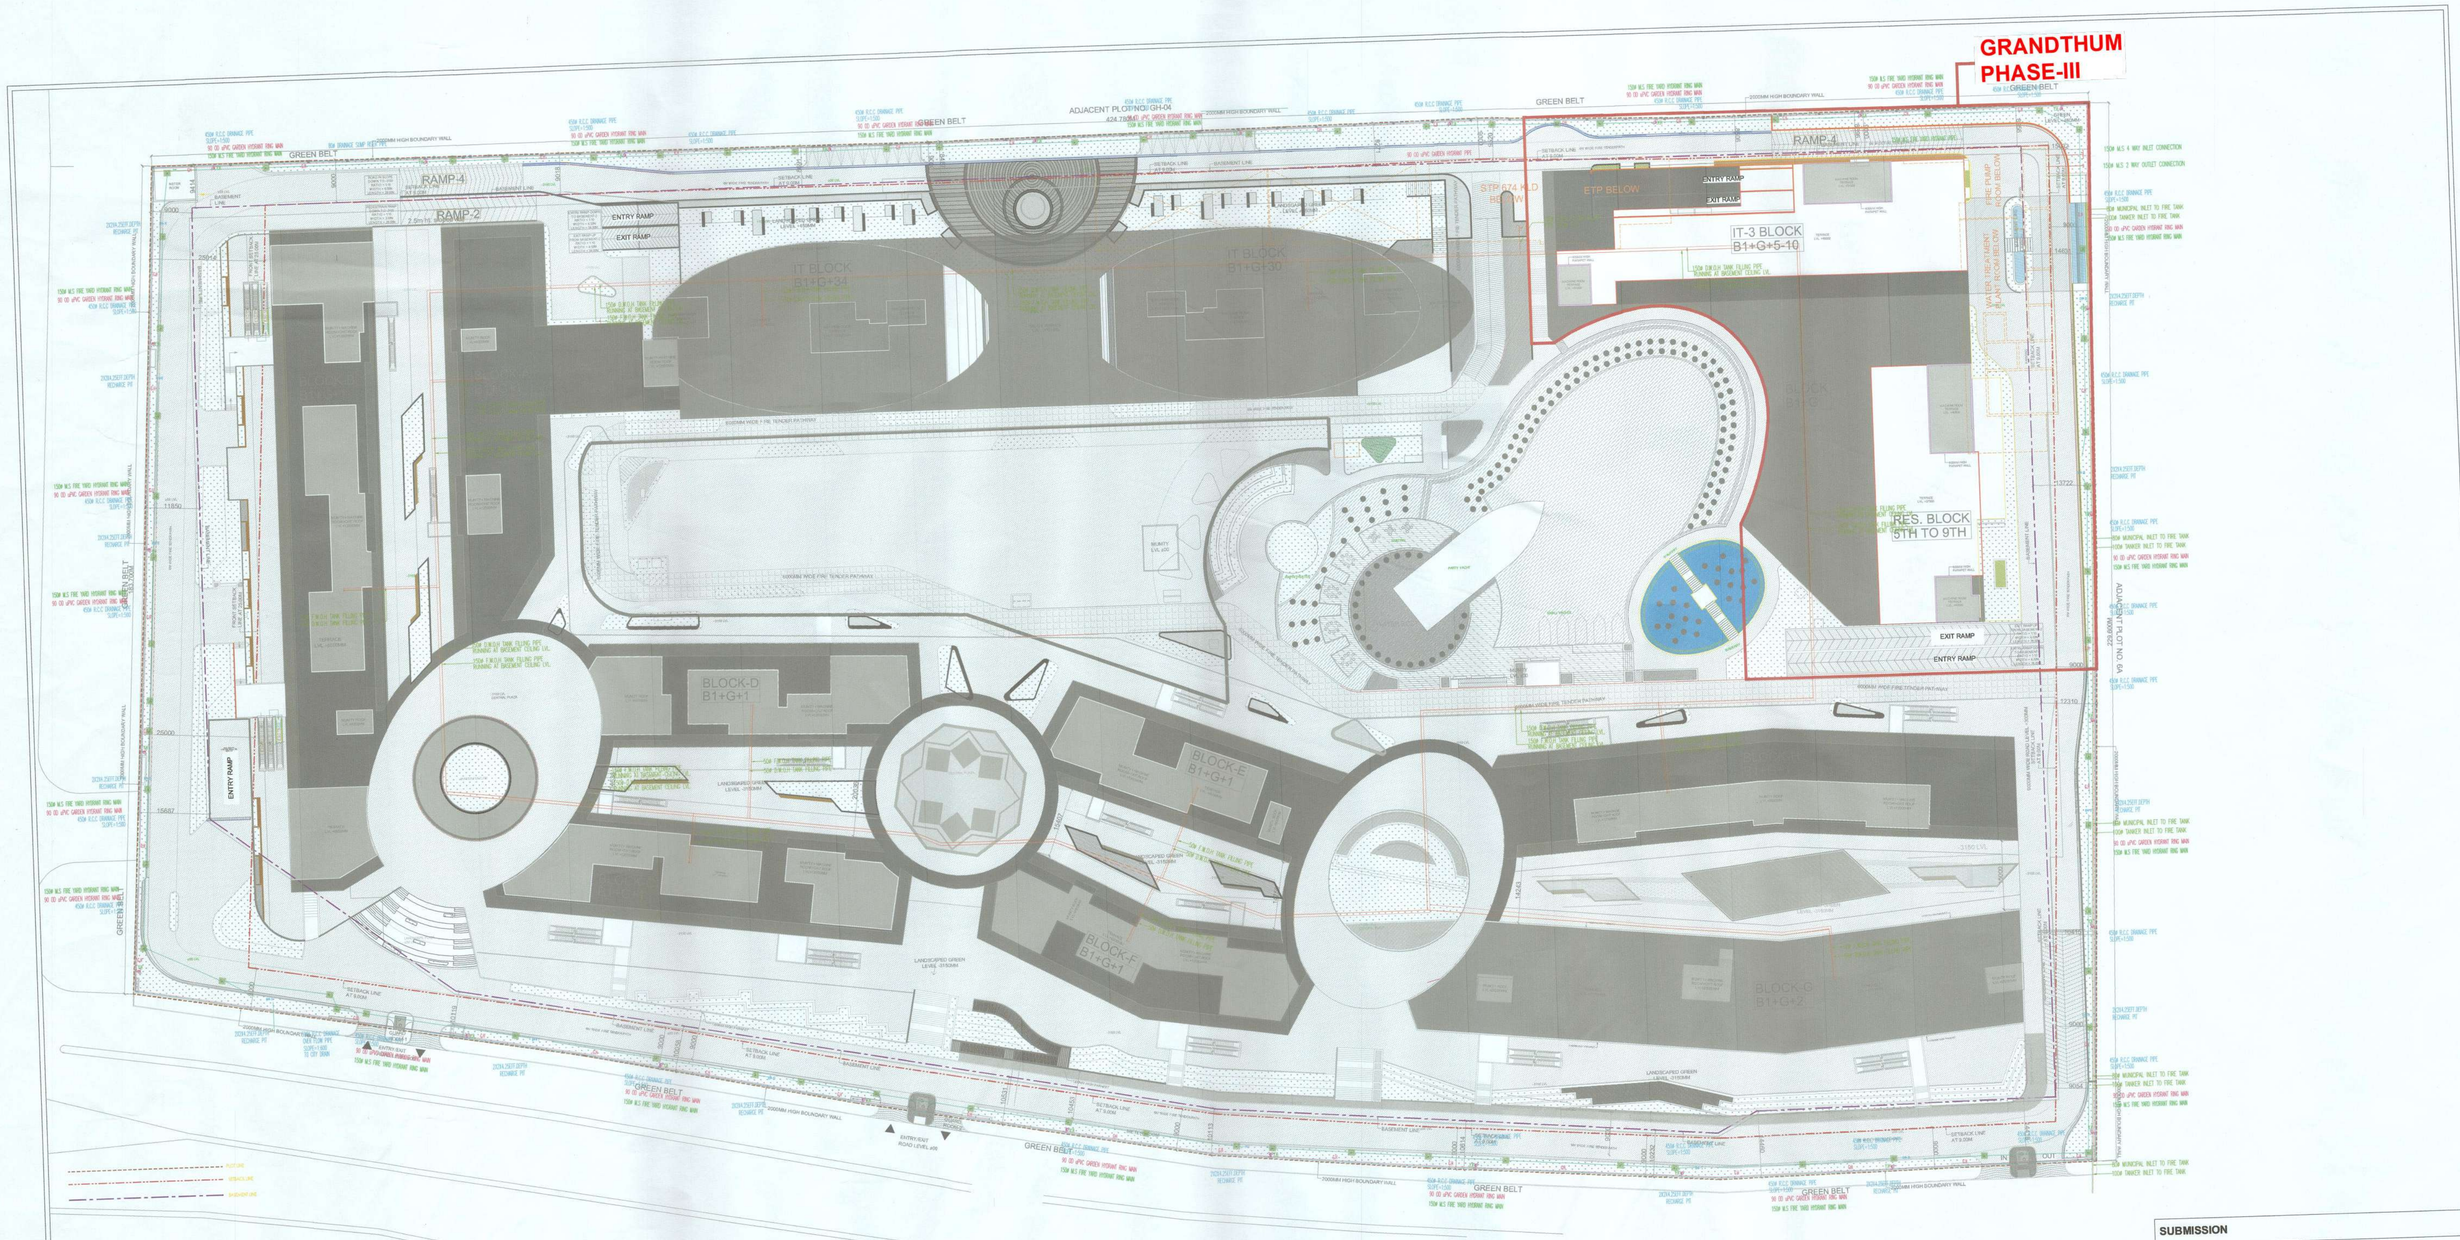

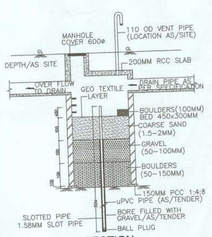

SECTION
TYPICAL DETAIL (RAIN WATER PIT)

	355 EVERGREEN TREES
	325 ORNAMENTAL TREES
	680 TOTAL NO. OF TREES

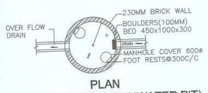

PLAN
TYPICAL DETAIL (RAINWATER PIT)

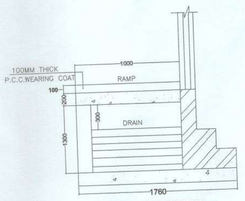

CULVERT DETAIL

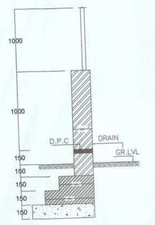

BOUNDARY WALL DETAIL

SUBMISSION

PROJECT:

PROPOSED INSTITUTIONAL BUILDING
AT SECTOR TECH ZONE-4, PLOT-7,
GREATER NOIDA
M/S A.L. SOFTWEB PVT.LTD.

DRAWING TITLE :

SITE WATER SUPPLY PLAN

Dr. AMISH BHUTANI
Managing Director
Dtd..... Sign.....

KULDEEP SHANGARI
ARCHITECT
CA/97/21741

OWNER'S SIGN | ARCHITECT'S SIGN.

ARCHITECT :
ACPL
ACPL Design Ltd
ISO 9001:2008
Architecture Management Planning
E-26,South Extension-1 New Delhi 110049, India
T: +91 11 24622195 +91 11 24646709
E: contact@acplonline.com F: +91 11 24634659
www.acplonline.com

NORTH

SCALE	DEALT BY	DATE -
1:500	G.K.	29/01/202
DESIGN BY	CHECKED BY	DRG. No.
G.K.	A.G.	SD/1089-PL-0