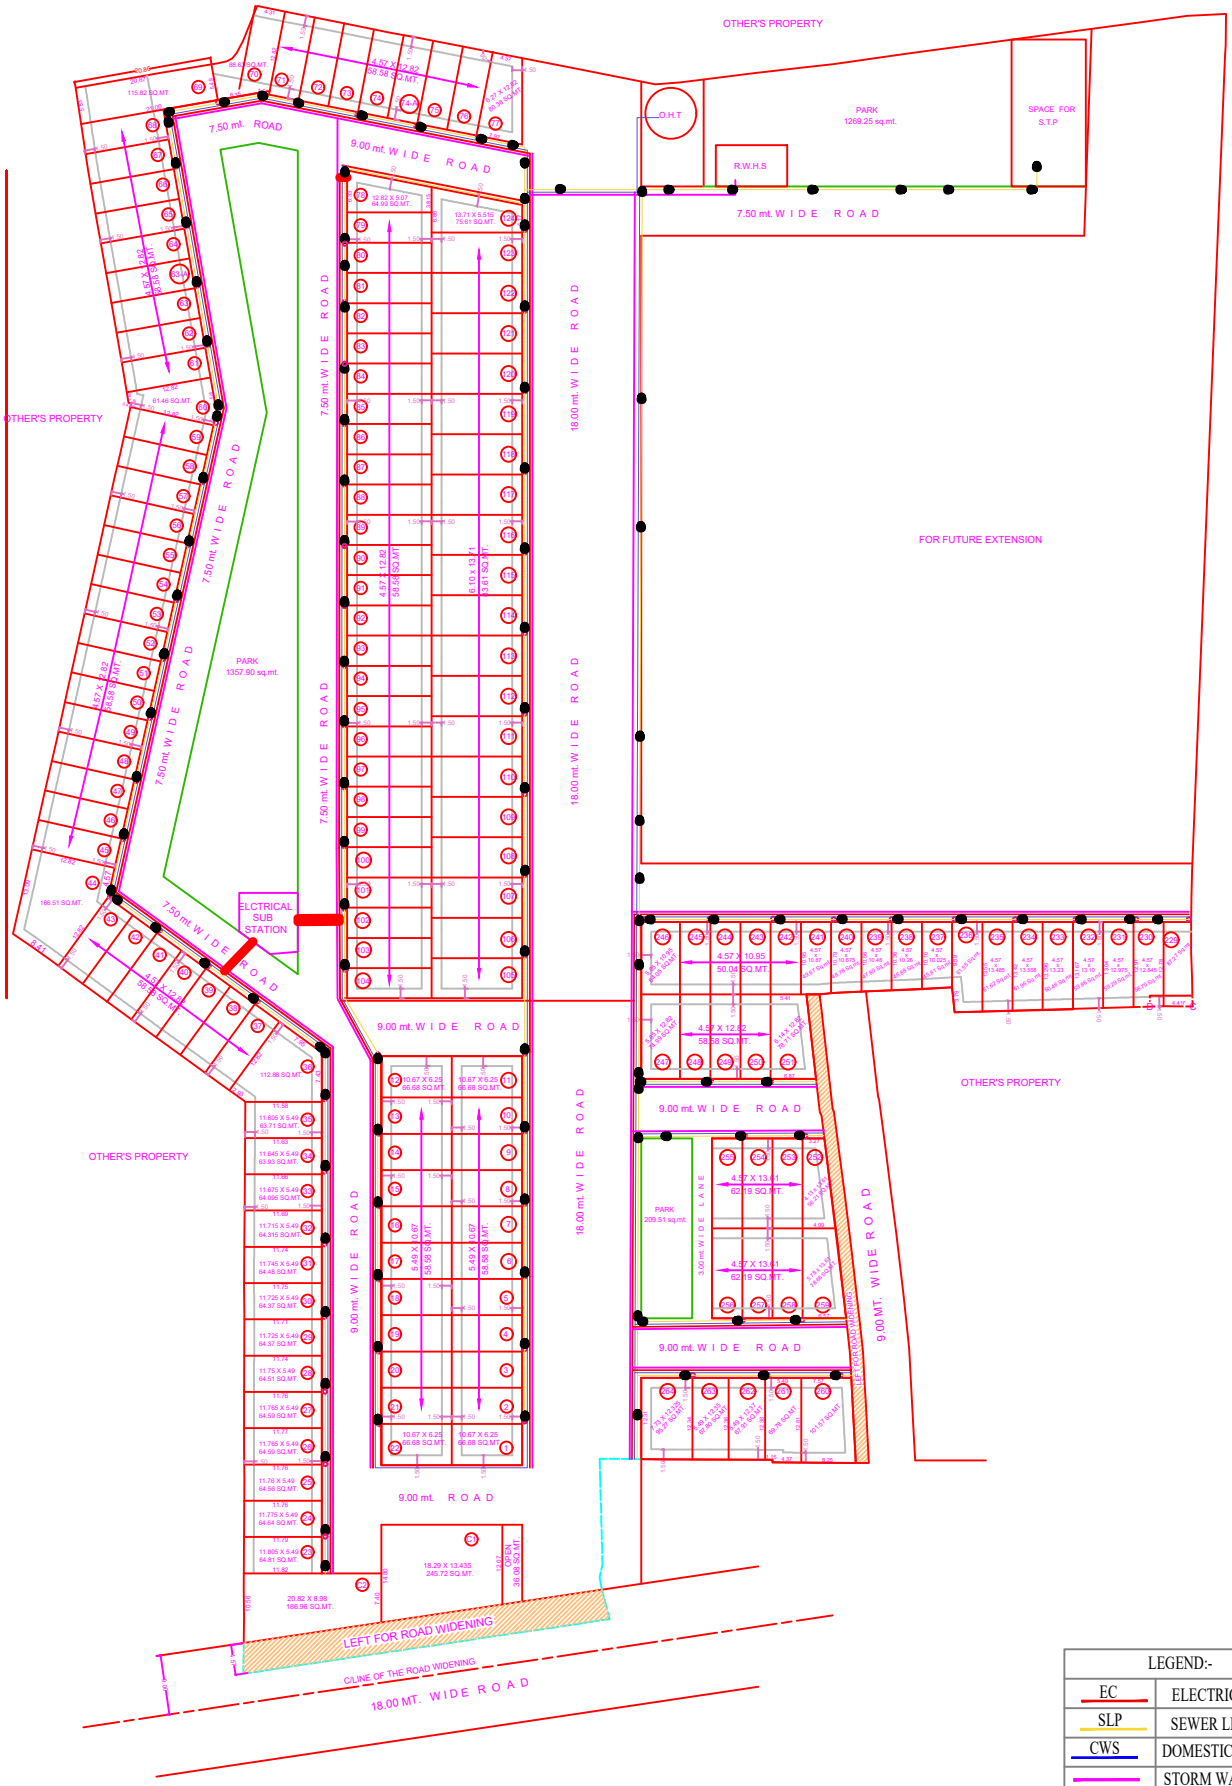

LEGEND:-	
EC	ELECTRICAL CABLE
SLP	SEWER LINE PIPE
CWS	DOMESTIC COLD WATER SUPPLY PIPE
	STORM WATER DRAINAGE R.C.C PIPE
MH	MANHOLE 900X800mm
MH	MANHOLE 910mm DIA
RWH	RAIN WATER HARVESTING

"GANPATI WONDER CITY
SITE PLAN
EXTERNAL SERVICES

Services - Plumbing & Fire Fighting Consultant
DSR Engineering Services
28-D , Pocket -6 ,MIG Flats ,
Mayur Vihar -Phase - III ,Delhi-100096