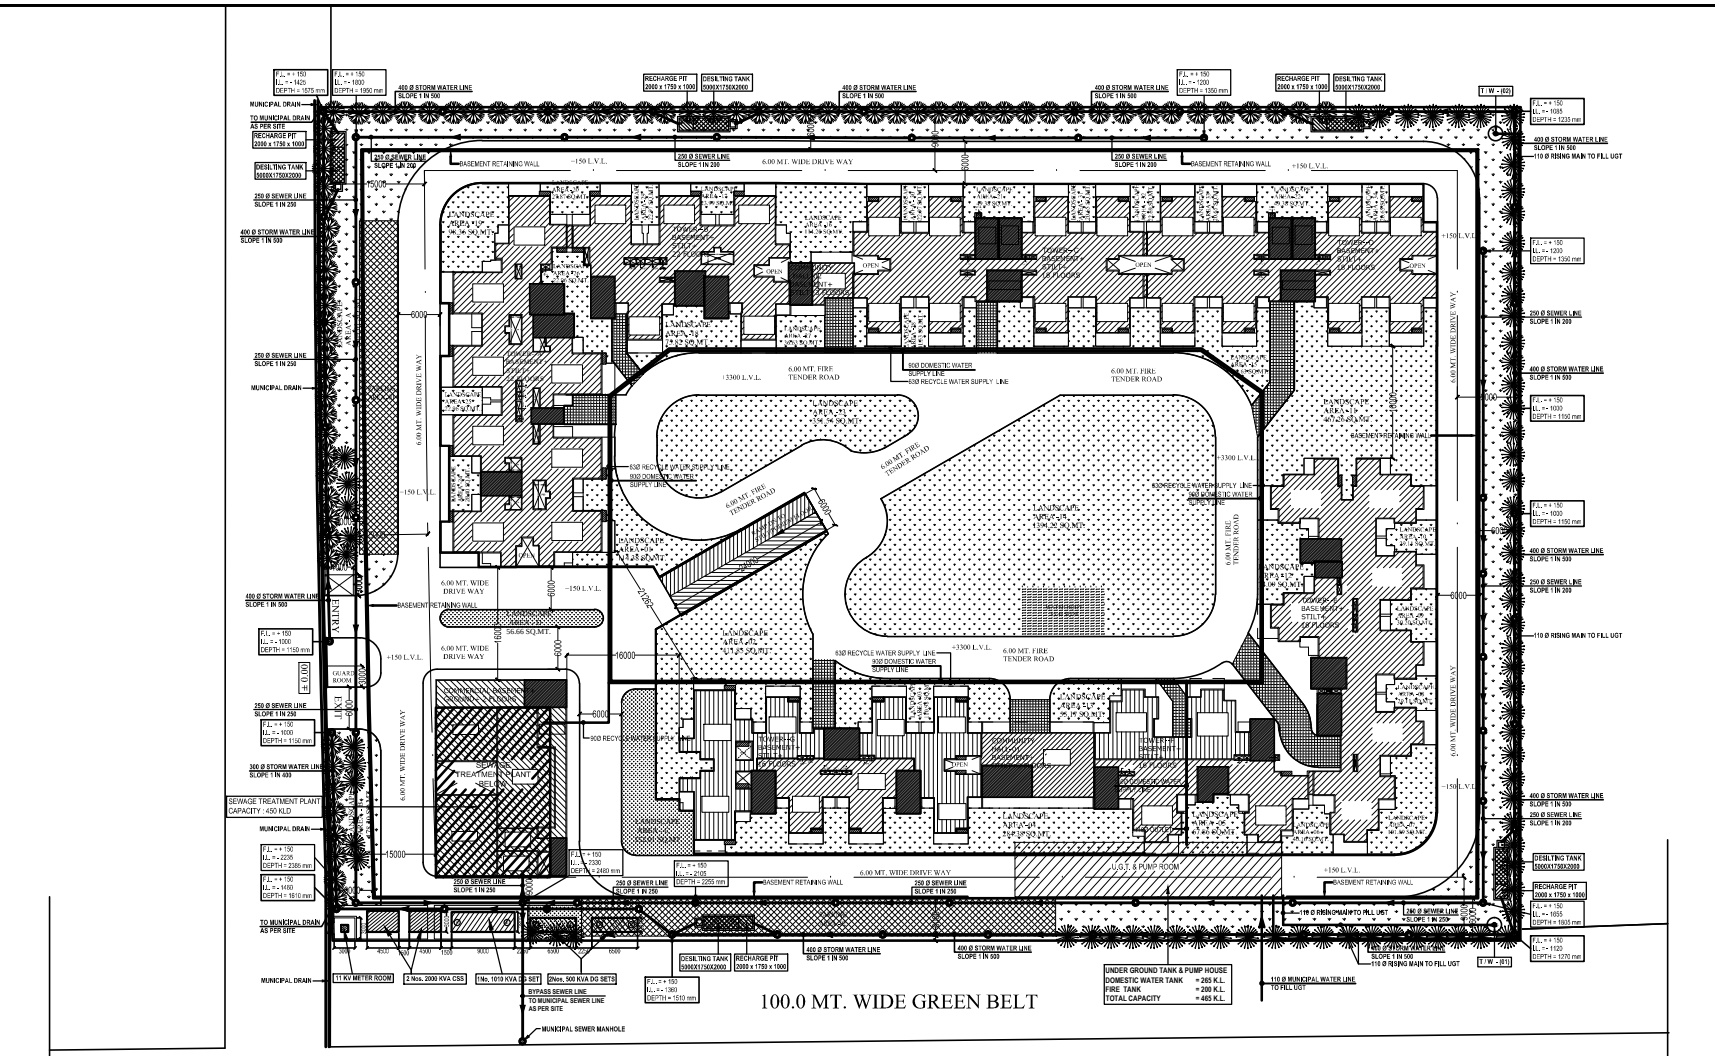

SITE PLAN

rev. no.	date	revision
--	--	--

project
VEGA
AT PLOT NO - GH - 08C, GREATER NOIDA (U.P.)

title
LAYOUT PLAN

subtitle
CO-ORDINATION LAYOUT PLAN

drawing released for
- ☐ APPROVAL
- ■ MUN.SUBMISSION
- ☐ ADVANCE COPY
- ☐ CONSTRUCTION

drg. no. VEGA / 13B14 / MS - ES - 01	drawn by Prem Saini
scale 1 : 350	designed by Badri Vishal
date 15.10.2014	checked by Anand Havelia

architects
Space Designers International Architects Pvt. Ltd.
B - 34, SECTOR-67, NOIDA
PH : 0120- 2404445-49, Mob: 9811070399 , 9811336231
e-mail : spacesdi@gmail.com, www.spacesdi.com

services consultant
Consummate Engineering Services (P) Ltd.
Noida Office : B - 67, Sector - 67, Noida - 201 301
Tel : (0120) 2593500 (30 Lines)
Lko. Office : R 006, Rohtas Plumeria, Gomti Nagar, Lucknow
Tel : (0522) 6515455
e-mail : mail@cespl.in, website : www.cespl.in