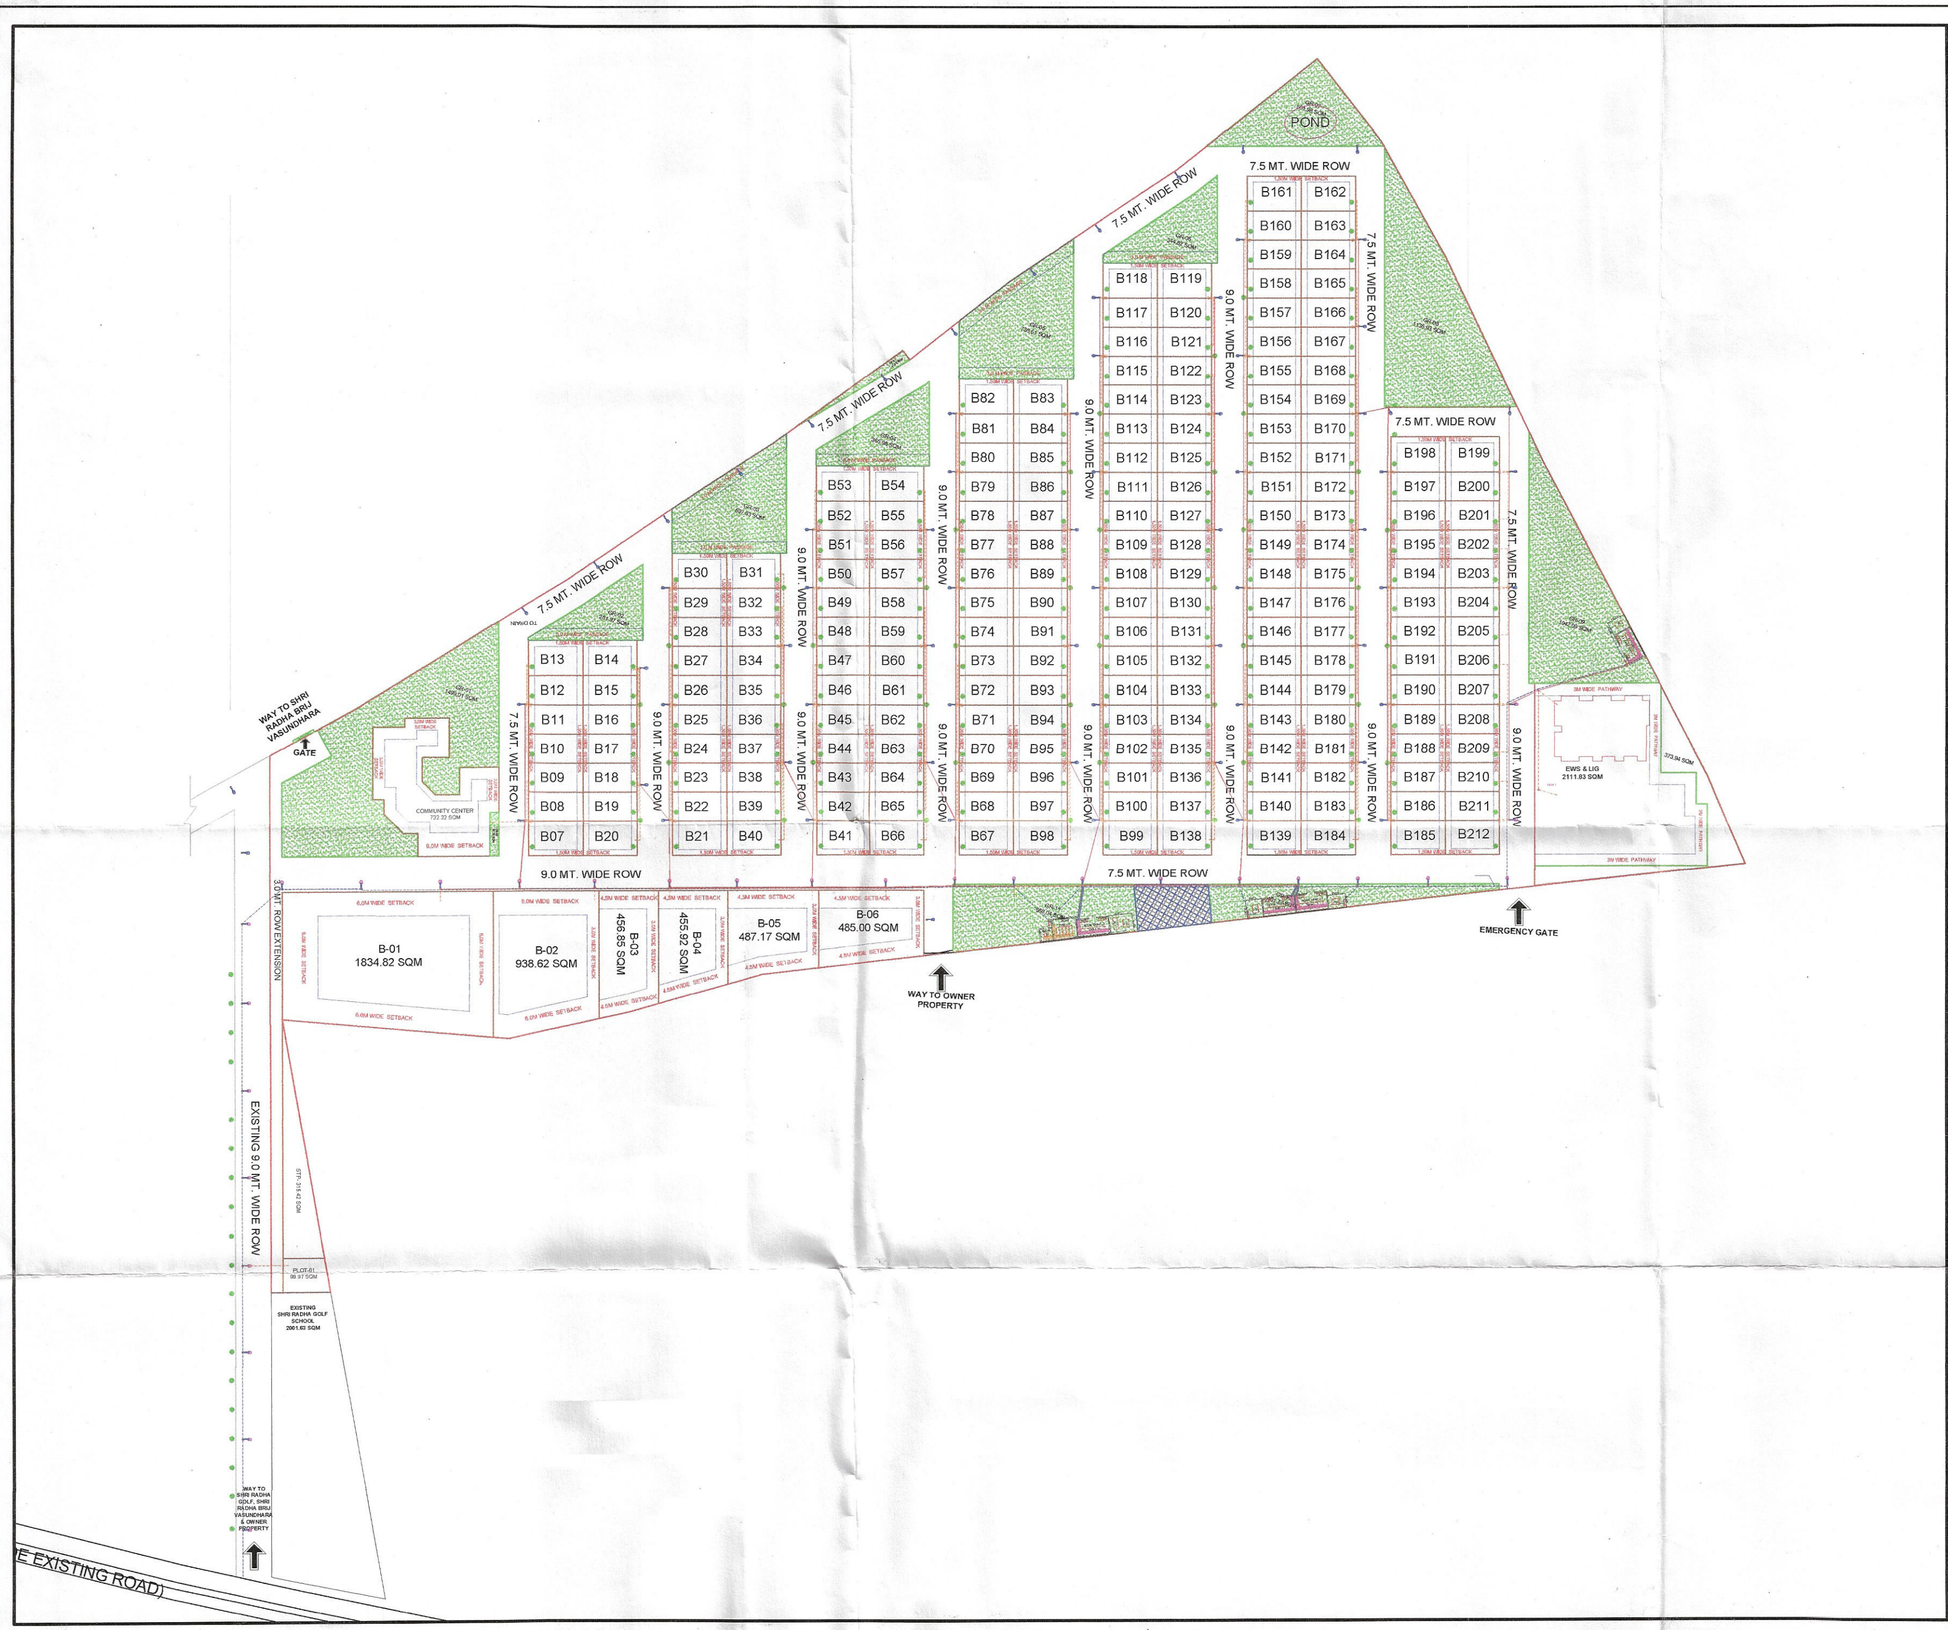

GENERAL NOTES

LEGEND:-

SYMBOL	DESCERIPTION
	30W LED STREET LIGHT FIXTURE (REFER DETAIL-A)
	50W LED STREET LIGHT FIXTURE (REFER DETAIL-B)
	9M STEEL TUBULAR POLE FOR SUPPORTING OVERHEAD LINE WITH CONNECTOR BOX (FOR LT LINE) (REFER DETAIL-A
	11M STEEL TUBULAR FOR SUPPORTING OVERHEAD LINE WITH CONNECTOR BOX (FOR HT LINE) (REFER DETAIL-B)
	2 POLE STRUCTURE STEEL TUBULAR FOR SUPPORTING OVERHEAD LINE
	SUPPLY CABLE
	LT CABLE
	HT CABLE
	150/200MM D/A HUME PIPE FOR LT CABLE
	600MM WIDE X 750MM DEPTH TRENCH FOR LT CABLE
	600MM WIDE X 750MM DEPTH TRENCH FOR HT CABLE

CLIENT

M/S SJP GLOBAL LIMITED

111 SHRI JAMUNA DHAM
GOVERDHAN ROAD MATHURA 281004
TEL: 0565 2421412
EMAIL : INFO@SHRIGROUP.NET

SJP GLOBAL LTD. Mathura

SIGN & SEAL OF AUTHORISED SIGNATORY

MEP CONSULTANT

C TO C Services Consultants Pvt. Ltd.
F-67, - (Basement) Green Park Main,
New Delhi-110016 (INDIA)
Tel.: 41618888, 41618866
E-mail: ctocinfo@ctoceconsultants.com

CtoC

SIGN & SEAL OF CONSULTANT

PROJECT

SHRI RADHA GOLF - SECTOR-3

GOVERDHAN, MATHURA (U.P.)

MAUZA AHYOR:-
KHASRA NO:- 63 (PART), 64 (PART), 65 (PART) & 94 (PART)

TITLE

ELECTRICAL LAYOUT

SHEET No.

SRG3-SUB-08

DATE : 01 Mar. 2020

SCALE : NTS