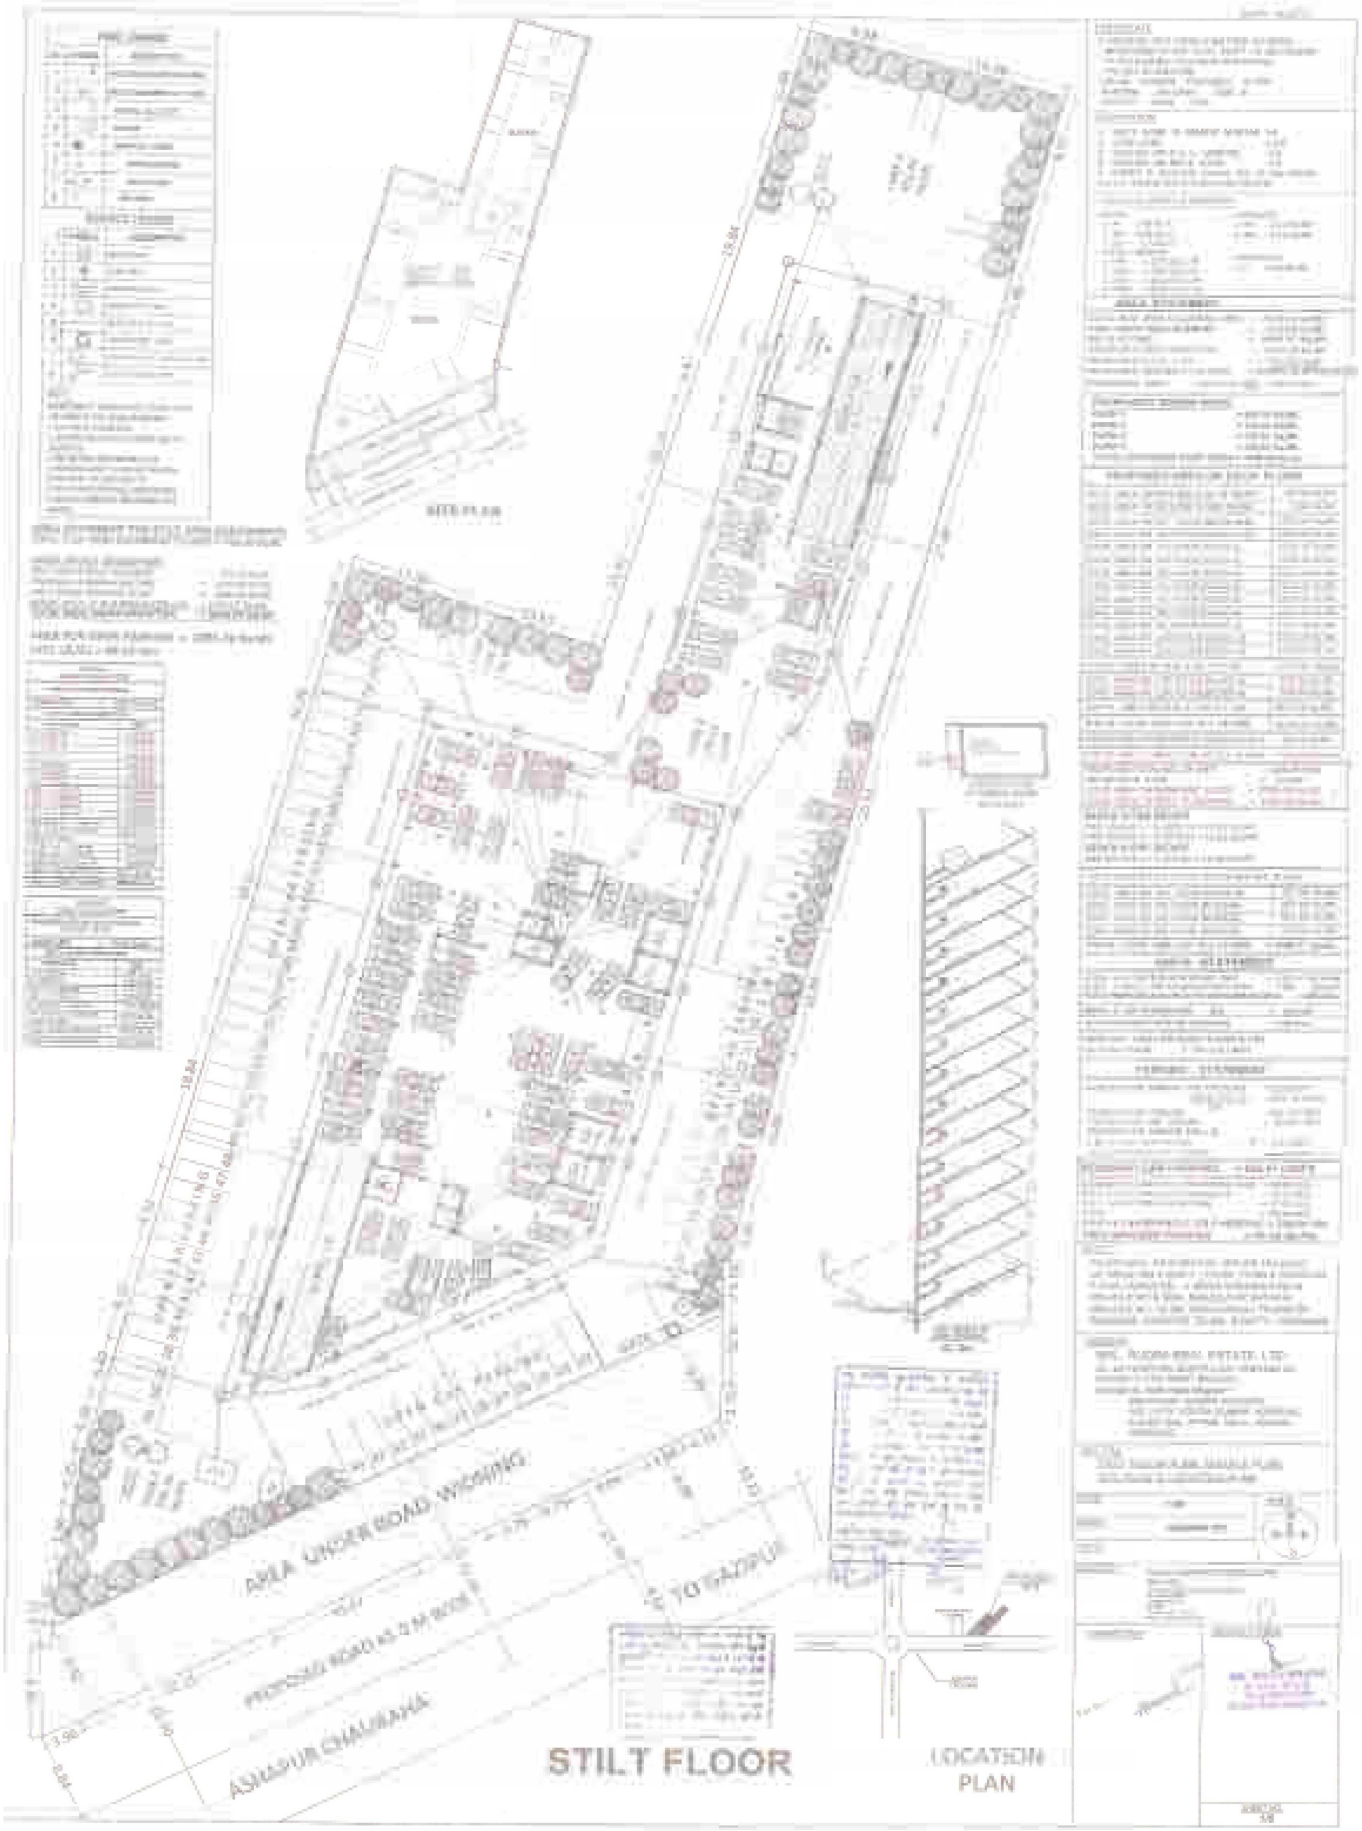
SITE PLAN
AREA UNDER ROAD WIDENING
PROPOSED ROAD AS 9 M WIDE
ASHAPUR CHAURAHA
TO GAZIPUR
STILT FLOOR
LOCATION PLAN