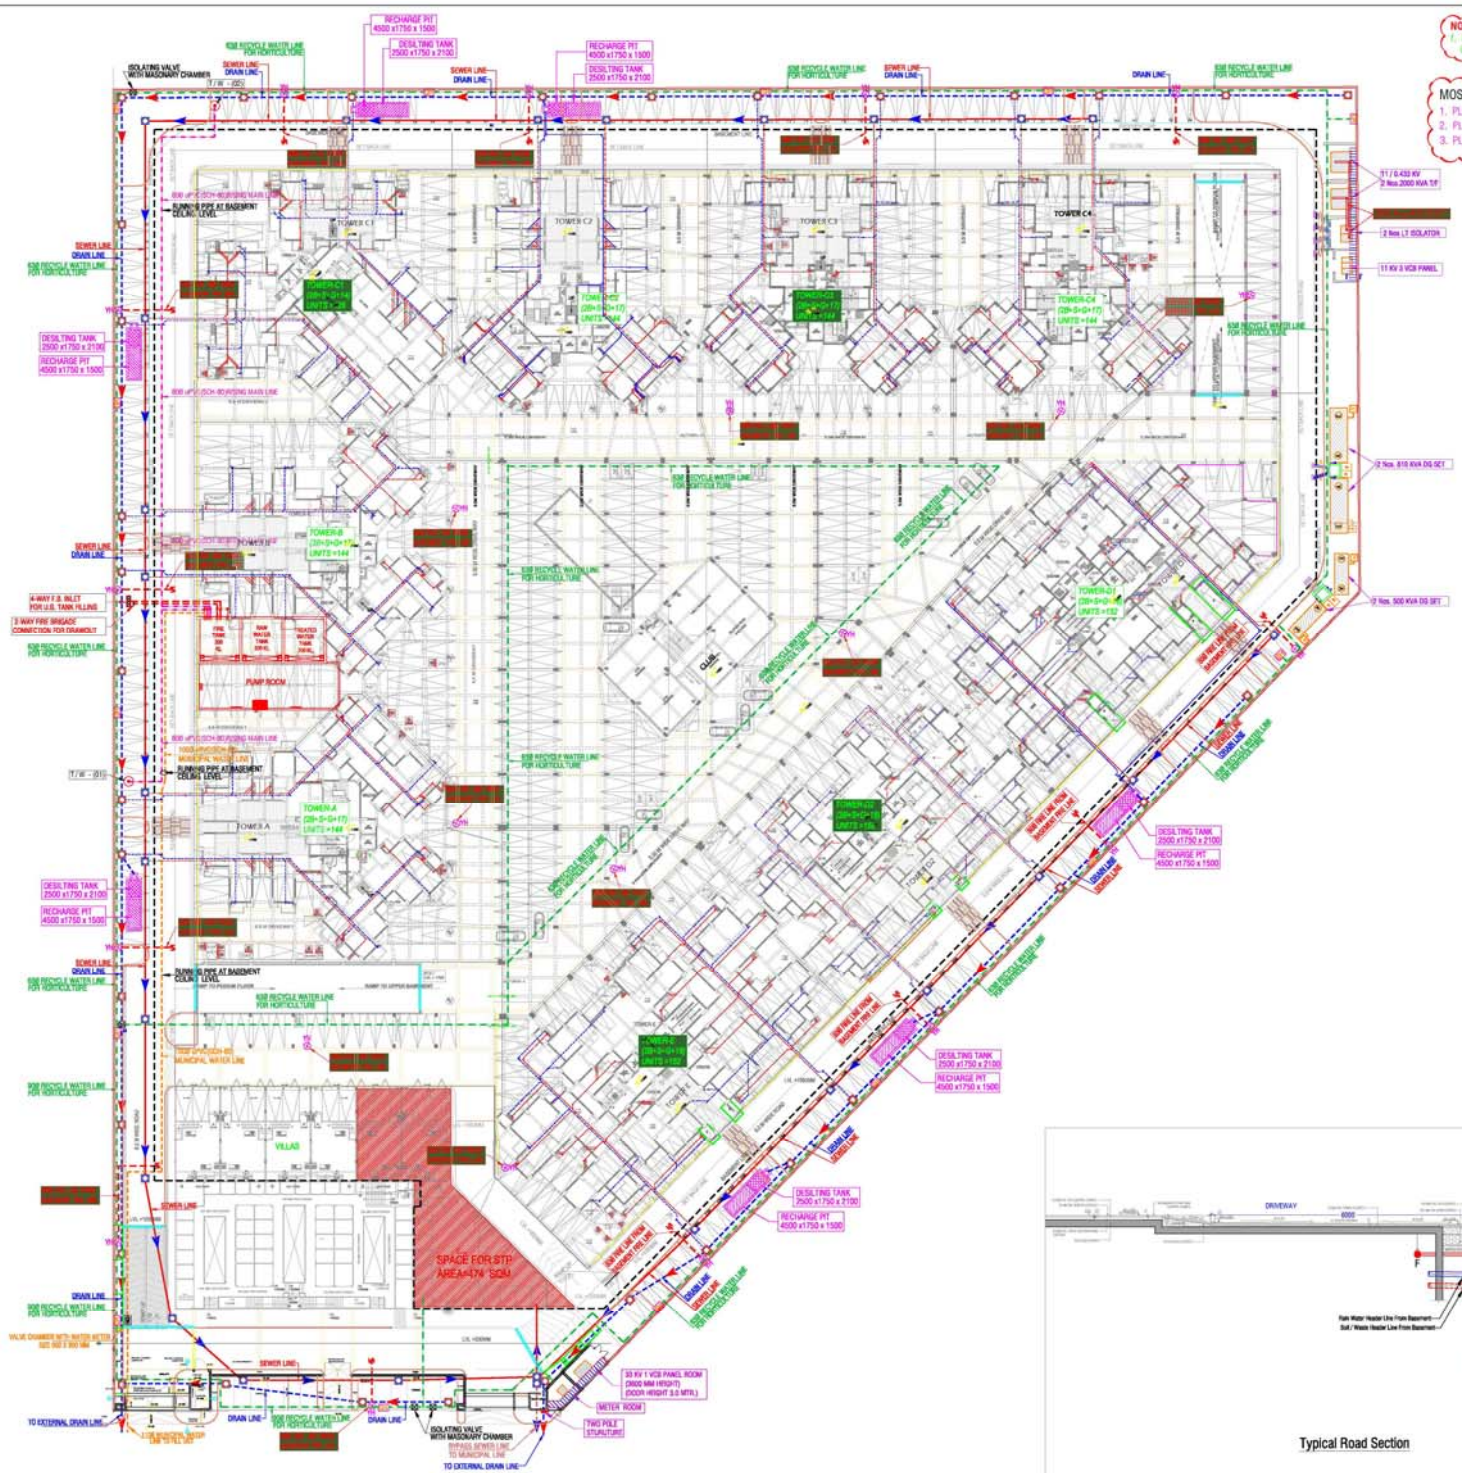

NOTE :-

1. THE GARDEN HYDRANT / DRIP IRRIGATION ETC. SHALL BE CONNECTED FROM THE RECYCLE LINE GIVEN ON THE DRAWING AS REQUIRED BY LANDSCAPE CONSULTANT OR AS PER SITE.

MOST IMPORTANT NOTE:-

1. PLEASE REFER DRAWING NO. - **S.M. / EX / S-01** FOR SEPARATE SEWERAGE SYSTEM.
2. PLEASE REFER DRAWING NO. - **S.M. / EX / S-02** FOR SEPARATE DRAINAGE SYSTEM.
3. PLEASE REFER DRAWING NO. - **S.M. / TY / APP-01** FOR APPURTENANCE DETAIL.

NOTE :-

1. Since, The Project has double basement. Hence, case should be taken for laying of all services Pipe lines / Bedding / Chambers etc. The bottom of all such things has to be in R.C.C. over wall compacted earth. The back filling should be done only by sand or earth (Not by Construction Malba).
2. The Rain Water Harvesting Pits may be taken up to the level of Lower Basement floor, else proper compaction of earth below R.W.H. must be considered to avoid any Structural Failure.

LEGEND :

S. No.	SYMBOL	DESCRIPTION
1.	M.H.	MANHOLE
2.		SEWER LINE
3.		BYPASS SEWER LINE
4.	C.P.	CATCH PIT
5.		UNDER GROUND DRAIN
6.		RAIN WATER HARVESTING
7.		RECYCLED WATER SUPPLY PIPE LINE
8.		RISING MAIN WATER PIPE LINE
9.		MUNICIPAL WATER SUPPLY PIPE LINE
10.	110 Ø R	INDICATES RECYCLED WATER SUPPLY PIPE LINE DIA
11.	80 Ø RM	INDICATES RISING MAINS DIA
12.	110 Ø M	INDICATES MUNICIPAL WATER SUPPLY PIPE LINE DIA
13.		ISOLATING VALVE
14.		PROPOSED TUBE WELL
15.		BASEMENT LINE
16.		GARDEN HYDRANT

LEGEND : FIRE SYSTEM

S. No.	SYMBOL	DESCRIPTION
1.		FIRE LINE
2.	YH	YARD HYDRANT 63 M.M. DIA. SINGLE HEADED HYDRANT VALVE WITH 2 NOS. 15 M. LONG, 63 M.M. DIA. FIRE HOSE PIPE & 1 NO. BRANCH PIPE WITH NOZZLE
3.		FIRE BRIGADE CONNECTION
4.		BUTTERFLY VALVE
5.		NONRETURN VALVE (CHECK VALVE)
6.		ISOLATING VALVE WITH MASONARY CHAMBER

GOOD FOR CONSTRUCTION
29 MAY 2018
GIAN P. Mathur & Associates Private Limited

rev. no.	date	revision
--	--	--

project
SPRING MEADOWS
GH-07-A, TECHZONE IV, GREATER NOIDA

title
SITE PLAN (G A)

subtitle
EXTERNAL COMBINED SERVICES

drawing released for
☐ APPROVAL ☐ SUBMISSION
☐ ADVANCE COPY ■ CONSTRUCTION

drg. no. S. M. / EX / S-05	drawn by Kulwant
scale 1 : 400	designed by R.K.
date MAY 2018	checked by Anand Havelia

architects
GIAN P. MATHUR AND ASSOCIATES (P) LTD.
C - 55, East Of Kailash, New Delhi-110065 T : 46599599 F 46599512.
E : gpma@vsnl.net.in W : www.gpmedia.com

services consultant
Consummate Engineering Services (P) Ltd.
Noida Office : 8 - 87, Sector - 87, Noida - 201 301
Tel : (0120) 2593500 (30 Lines)
Lko. Office : R 606, Rudraj Plaza, Gomti Nagar, Lucknow
Tel : (0522) 6515455
e-mail : mail@cespl.in, website : www.cespl.in

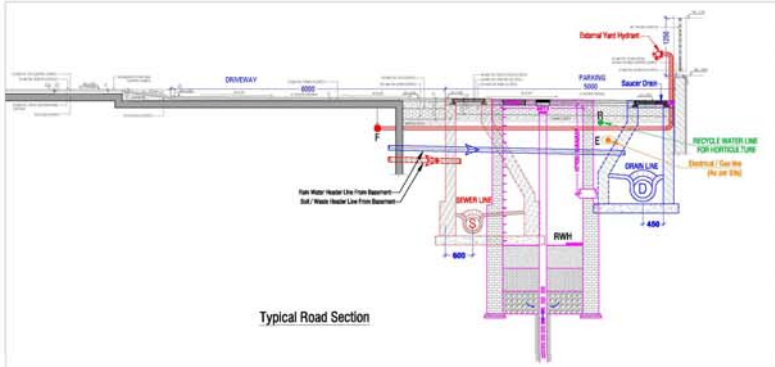

Typical Road Section