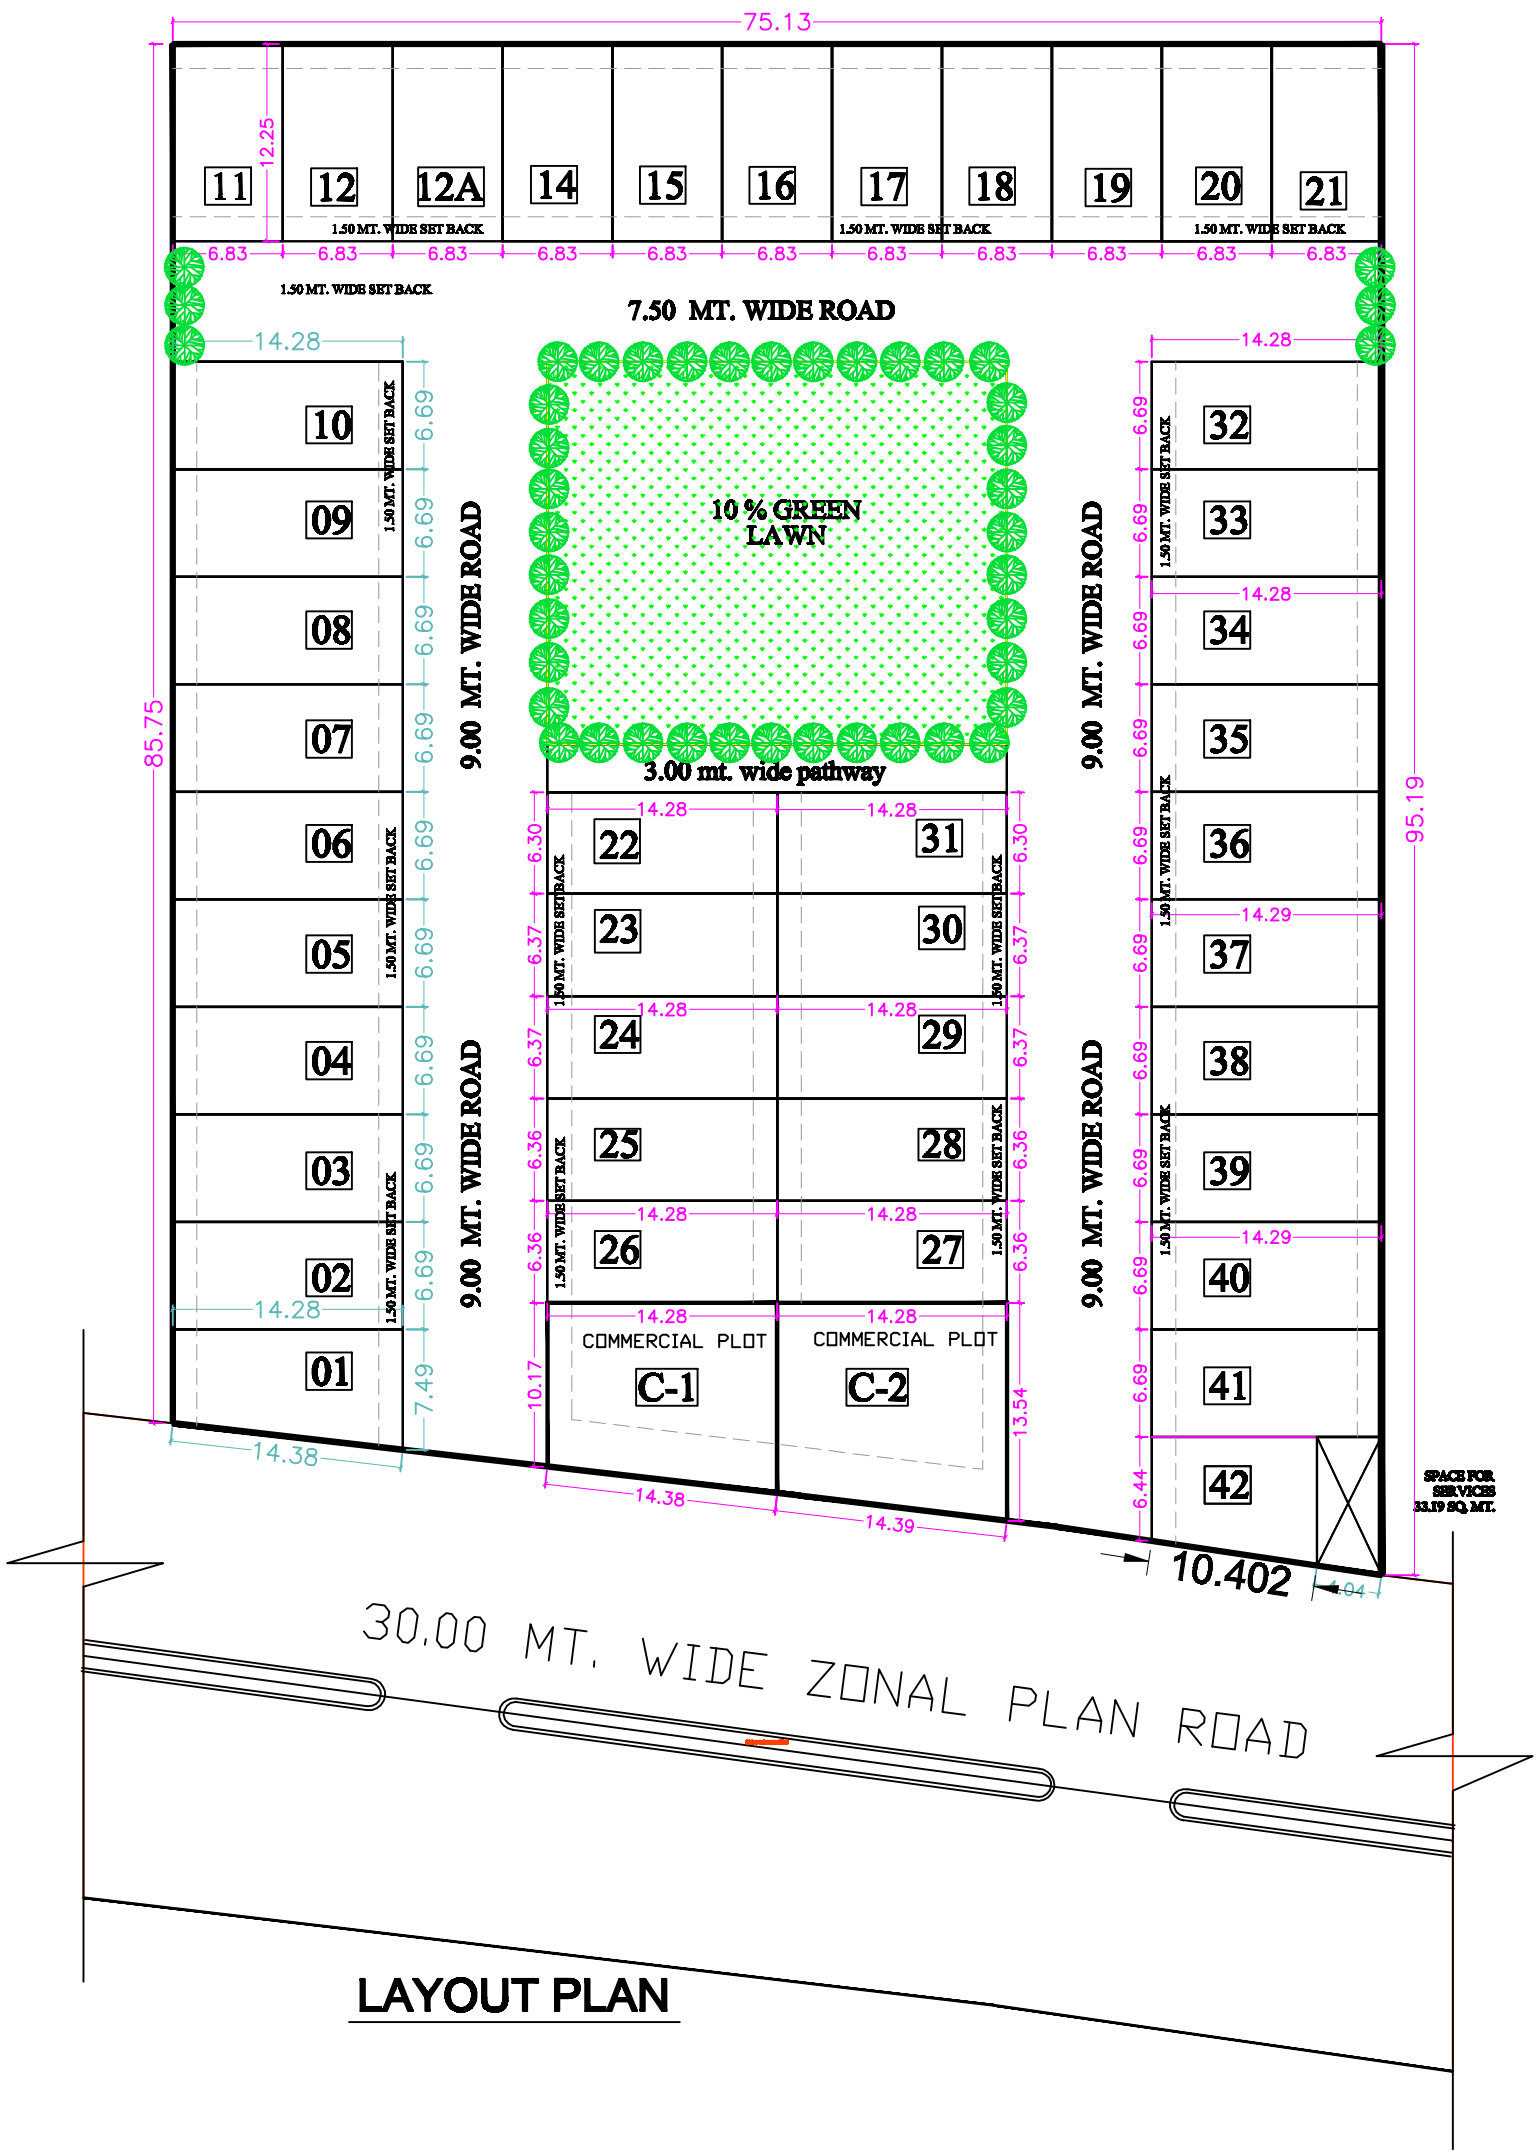

LAYOUT PLAN

TREE DETAIL

TOTAL AREA OF PLOT = 0.677 HECTARE

1. REQUIRED TREES AS PER 50 TREE / HECTARE.
   0.677 X 50 = 33.85 (SAY 34 TREES).
   TOTAL REQUIRED TREES = 34 NO.
   TOTAL PROVIDED TREES = 34 NO.

S. NO.	NAME OF SPECIES	LOCAL NAME
1.	AZADIRACHTA INDICA	NEEM
2.	ALSTONIA SCHOLARIS	DEVIL TREE
3.	MILLINGTONIA HORTENSIS	INDIAN CORK

PROJECT :

SUBMISSION DRAWING FOR THE PROPOSED PLOTTING DEVELOPMENT AT KHASRA NO.- 1312m,1313m AT VILLAGE NOORNAGAR GHAZIABAD (U.P.)

CONSORTIUM

Mr. Pankaj Tyagi
Mr. Aditya Tyagi
Mrs. Santosh Tyagi
Mr. Alok Tyagi
Mr. Vishal Tyagi
VAIKUNTAM BUILDCON PVT. LTD.
Auth. Sign. : Pankaj Tyagi

SHEET TITLE :

LANDSCAPE PLAN

OWNER SIGN

ARCHITECT SIGN

SCALE :

DATE :

DEALT :

CHECKED :

DRG. NO.

SD-02