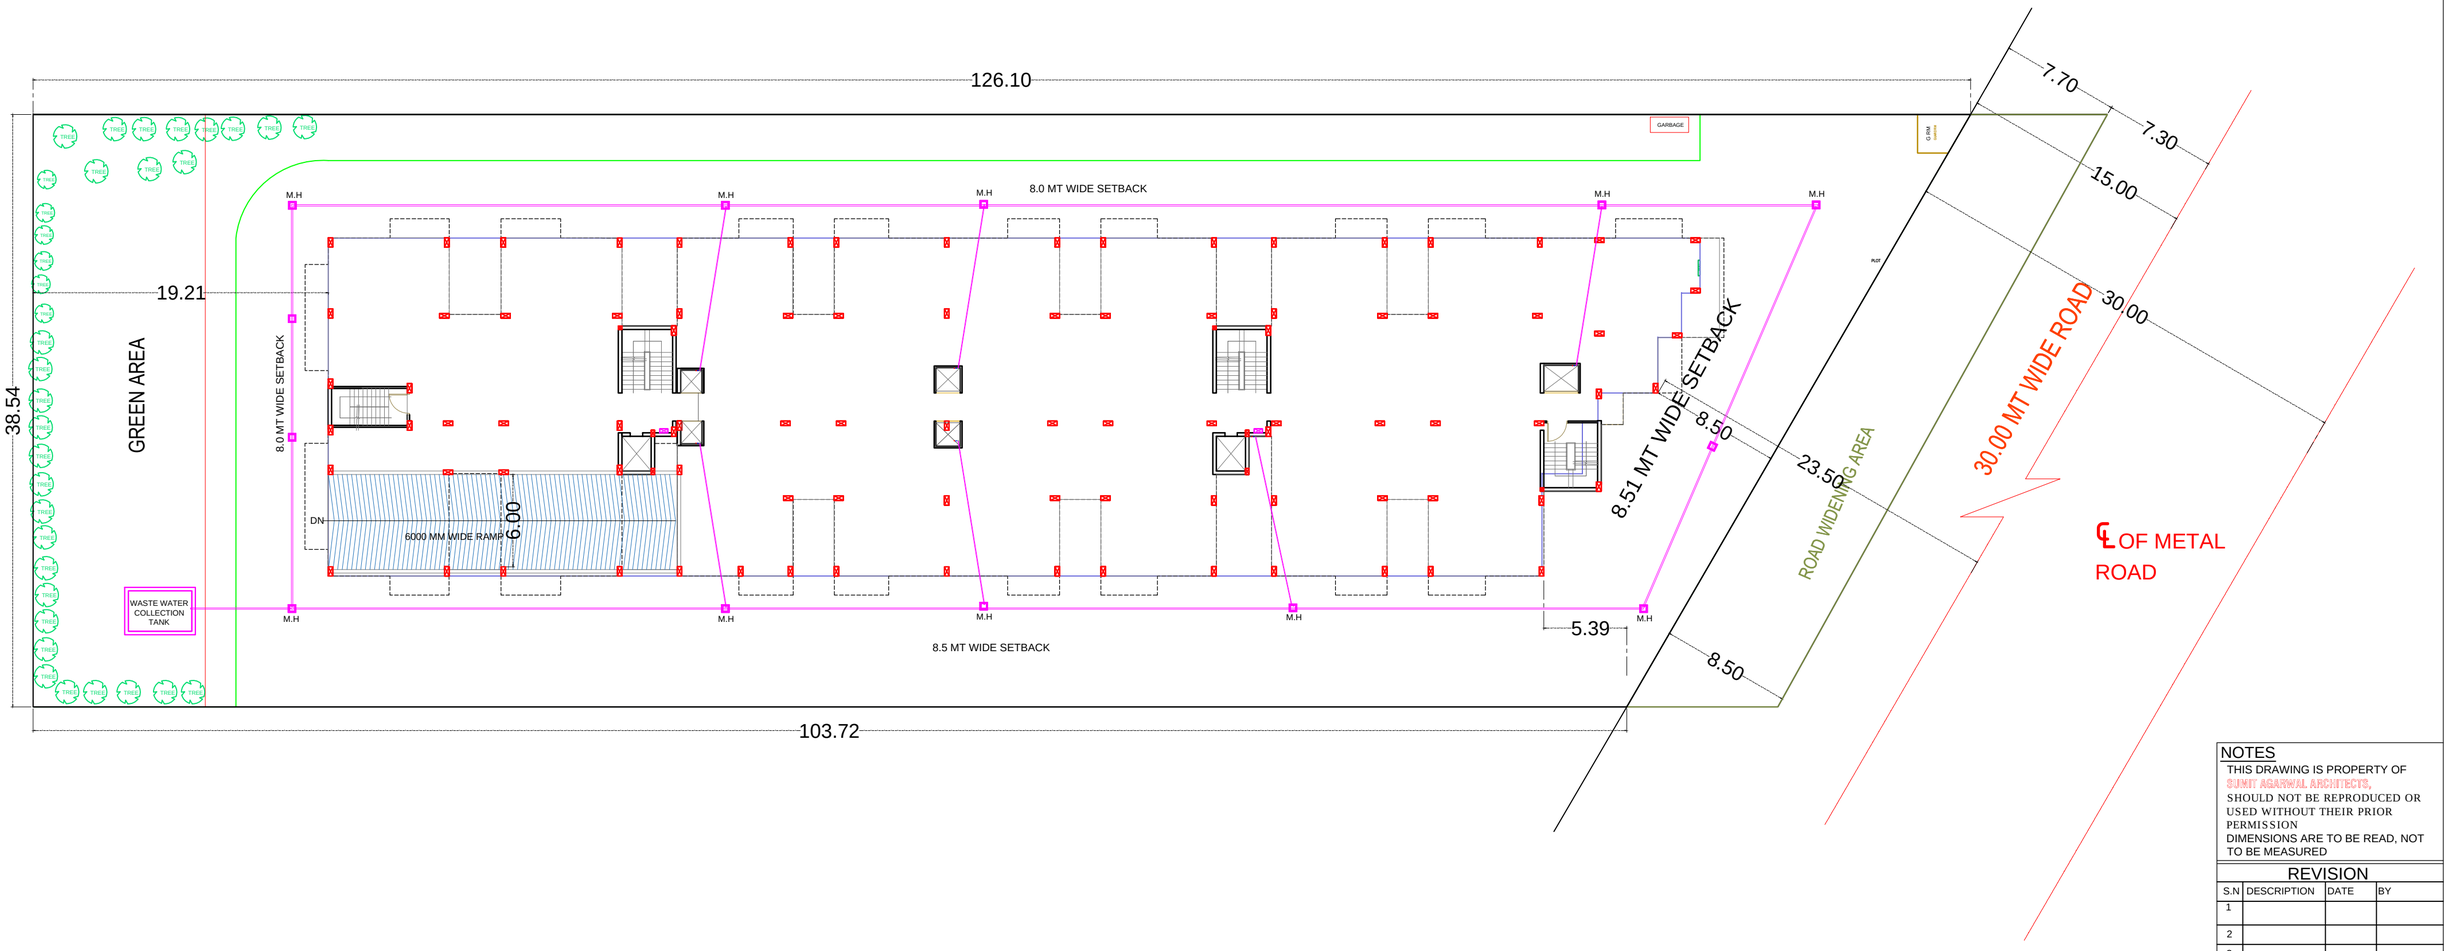

NOTES

THIS DRAWING IS PROPERTY OF SUMIT AGARWAL ARCHITECTS, SHOULD NOT BE REPRODUCED OR USED WITHOUT THEIR PRIOR PERMISSION

DIMENSIONS ARE TO BE READ, NOT TO BE MEASURED

REVISION

S.N	DESCRIPTION	DATE	BY
1			
2			
3			

CLIENT

NANDI BUILTECH Pvt. Ltd

PROJECT

PROPOSED RESIDENTIAL AFFORDABLE APPRTMENT BUILDING PLAN FOR NANDI BUILDTECH PVT. LTD. THROUGH DIRECTOR MR. SHOBHIT AGARWAL S/O SHRI HARISH CHANDRA AGARWAL,R/O:- ASDULLAHPUR MILAK RAMPUR, SITE AT:- PART OF KHASRA NO. 595 & 596, VILLAGE - SAIDPUR HAWKINS, BAREILLY.

TITLE

WATER SUPLLY PLAN

NORTH	DATE 17.11.2023
SCALE N.T.S.	DRAWN BY ATHER

SUMIT AGARWAL ARCHITECTS
Shri KAILASHAM,714, JANAKPURI,
Bareilly 243122
Mob: 9837095138
email: sumit.architects@gmail.com
sumit.architects@yahoo.com