PRODUCED BY AN AUTODESK EDUCATIONAL PRODUCT

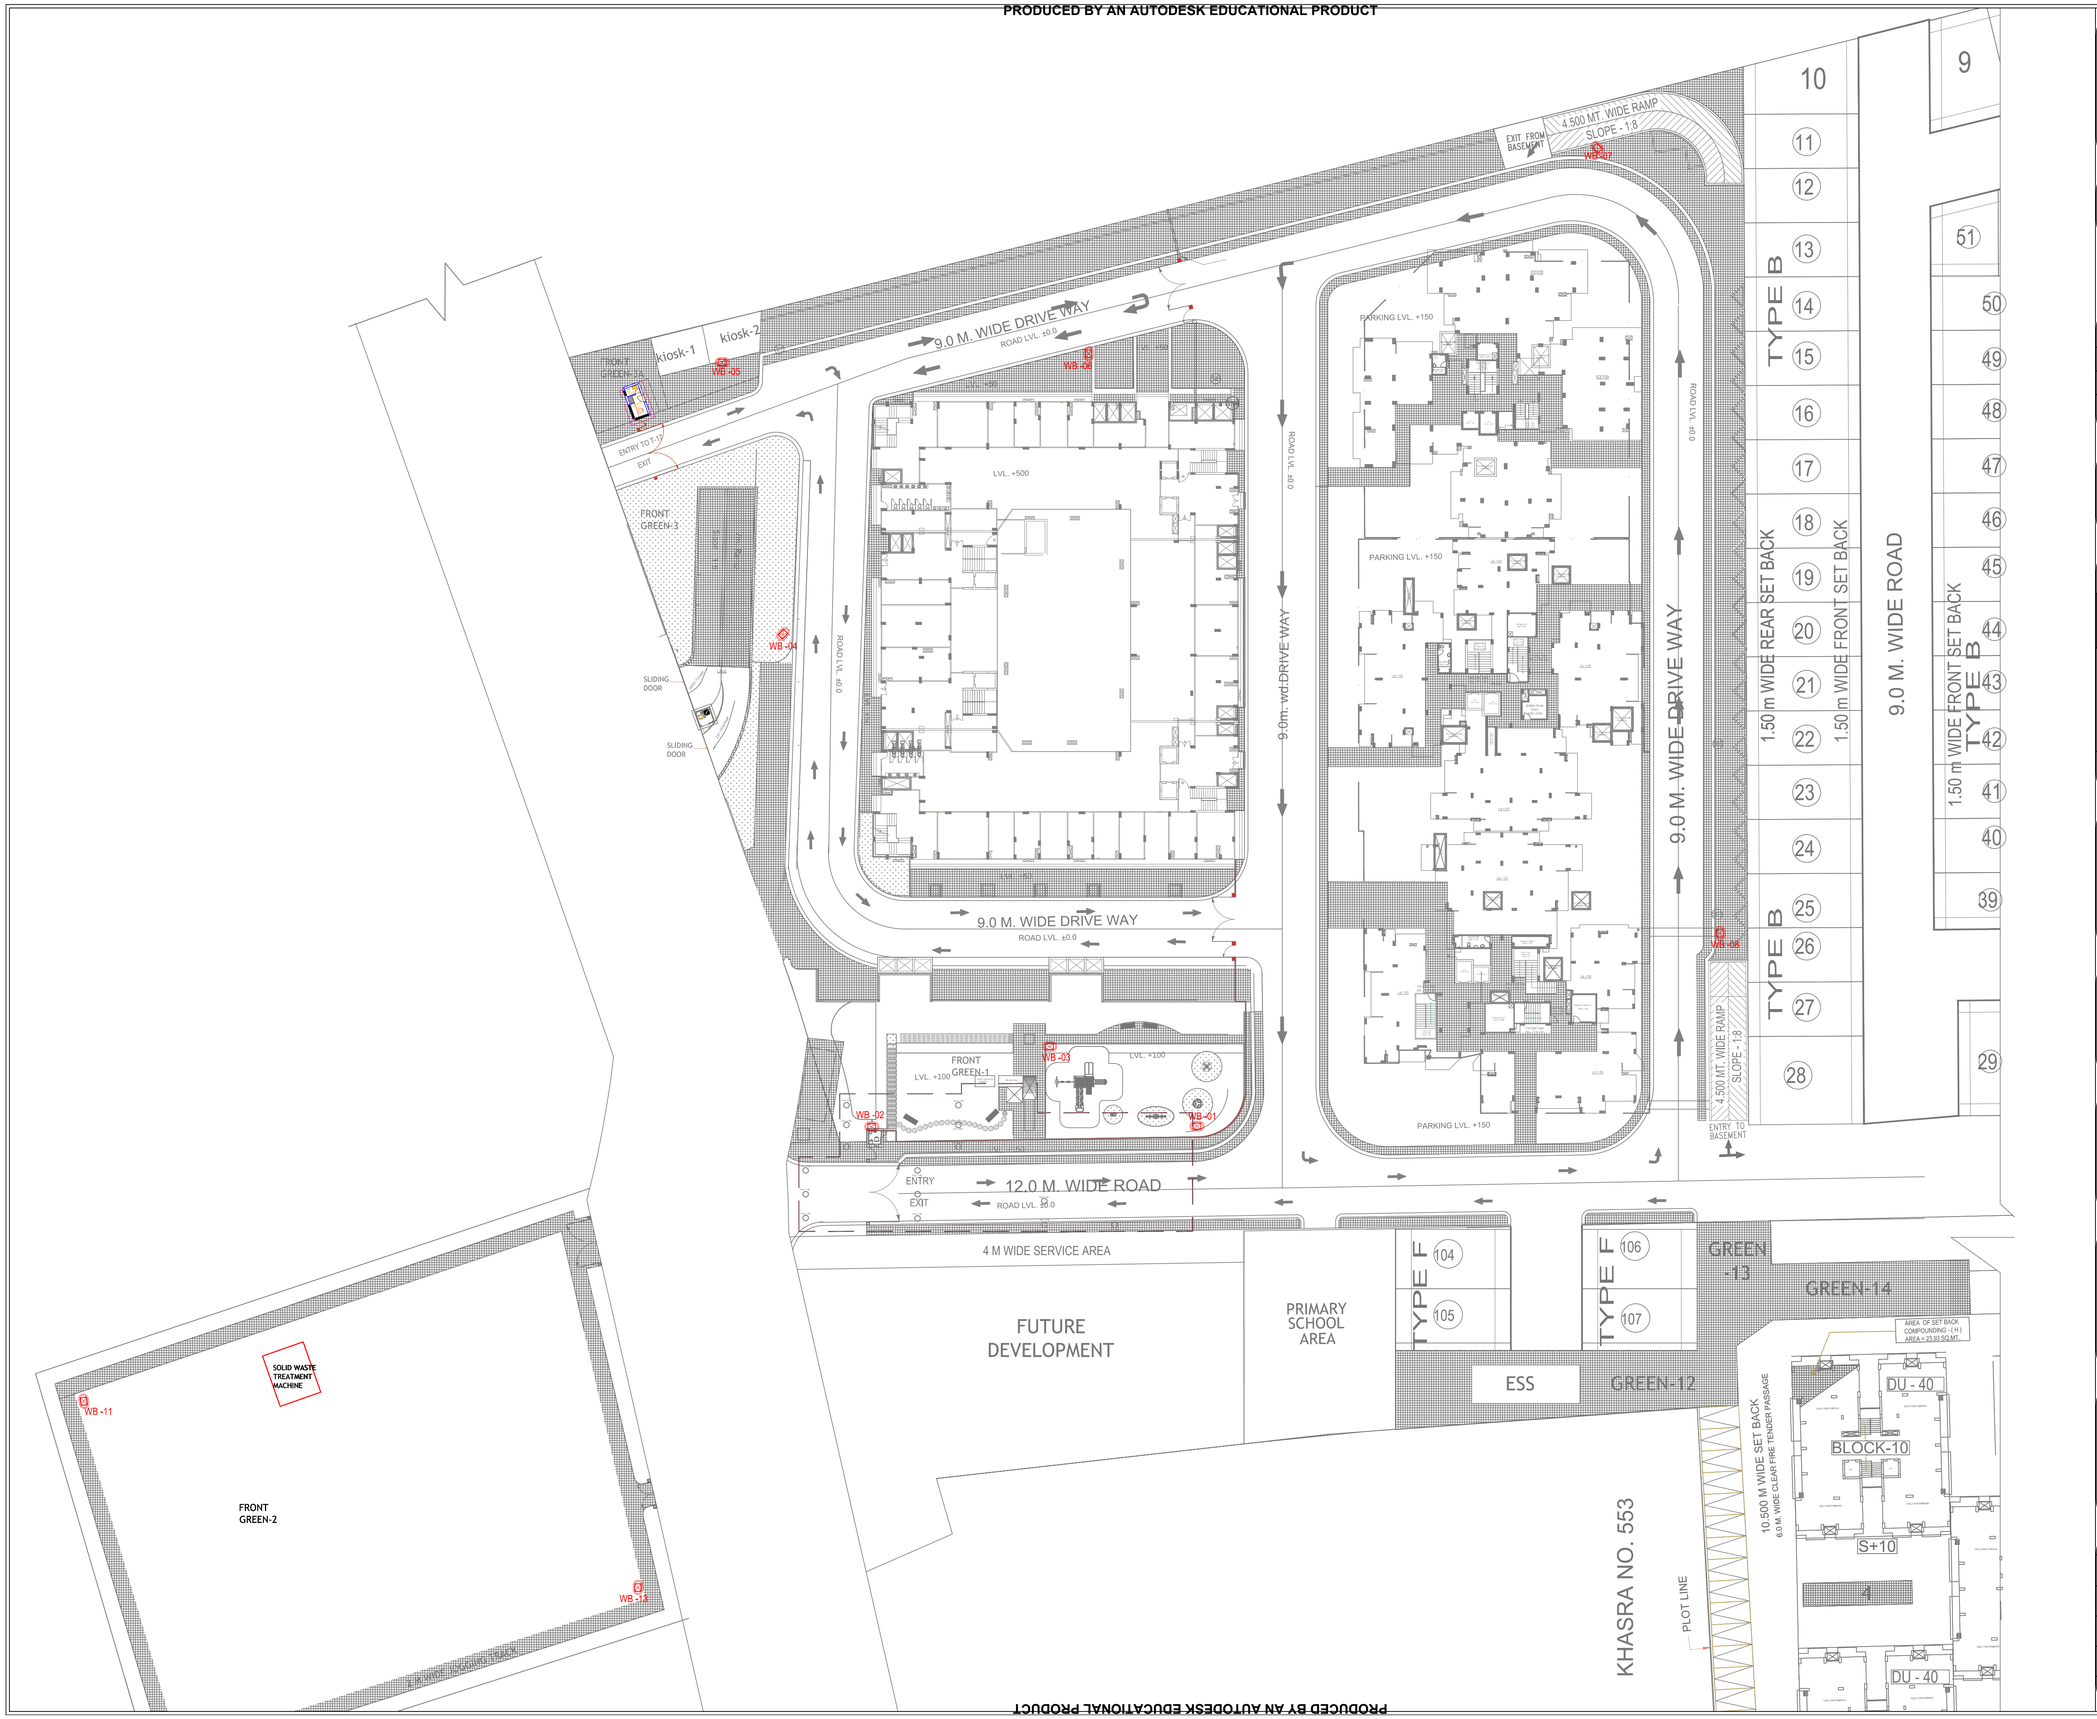

PROJECT:

River Height Group Housing
At Noor Nagar,
Rajnagar Extension,
Ghaziabad (U.P.)

DRG. TITLE

SIGNAGE & DUSTBIN
LAYOUT PLAN

ADVANCE COPY FOR APPROVAL

REVISION:

REV.	PARTICULAR	DATE

OWNER ' S

M/s CarolInfrastructure Pvt. Ltd.

LANDSCAPE CONSULTANT :

+91 9953492110

MAP Architects
architecture,interior,landscape
e-mail:-maparchitects@outlook.com
website:-www.facebook.com/MAPArchitectsindia
studio:-116A,Shakti khand-I,Indirapuram, Ghaziabad

STRUCTURAL CONSULTANT:

PERCEPTIONS
89, GUJARAT VIHAR, VIKAS MARG,
DELHI. 110092

11/165 SECTOR-11, VASUNDHARA,
GHAZIABAD
PH :-9810575453
email:- perceptions.str@gmail.com

ELECTRICAL CONSULTANT :

SUN ENTERPRISES
134, 1st Floor, Shankar Road Market,
New Rajinder Nagar, New Delhi - 110060
Tele / Fax - 42430414 , 42430114,
E Mail - sunentarsat@yahoo.com
sunentarsat@gmail.com

PHE CONSULTANT :

Plumbing & Fire Consultants
DEEPAK ASSOCIATES
220, SECTOR- 8-A, DWARKA PHASE-I
NEW DELHI
PH. - 25366945,9810087476

HVAC CONSULTANT :

MEP CONSULTANT:–

HCS
HARVEX CONSULTANCY SERVICES
Heating Ventilation & Air Conditioning Engineers
T–, 302,TARUN PLAZA SHOPPING COMPLEX,NEAR SAMACHAR APARTMENT MAYUR VIHAR EXT.PHASE I
NEW DELHI–110091
TEL : 011–45104461,42283684
E – m a i l : subodh_kin@yahoo.com
hcsdelhi@yahoo.in

ARCHITECT :

architects interior designers & planners
studio:2nd fl., shri hith plaza,c-25,sector-13,vasundhara, ghz.
phone: 0120 4208127, +91 9811132248
website: www.modarch.in; email: ar_navdeepsethi@yahoo.com

DEALT BY	RAWAT
CHKD BY	ASAD
DATE	28-03-2016
SCALE	1:300
REV. NO.	R-0
DRG . NO.	MAP/RH-II-L-SNG-01

PRODUCED BY AN AUTODESK EDUCATIONAL PRODUCT
PRODUCED BY AN AUTODESK EDUCATIONAL PRODUCT
PRODUCED BY AN AUTODESK EDUCATIONAL PRODUCT