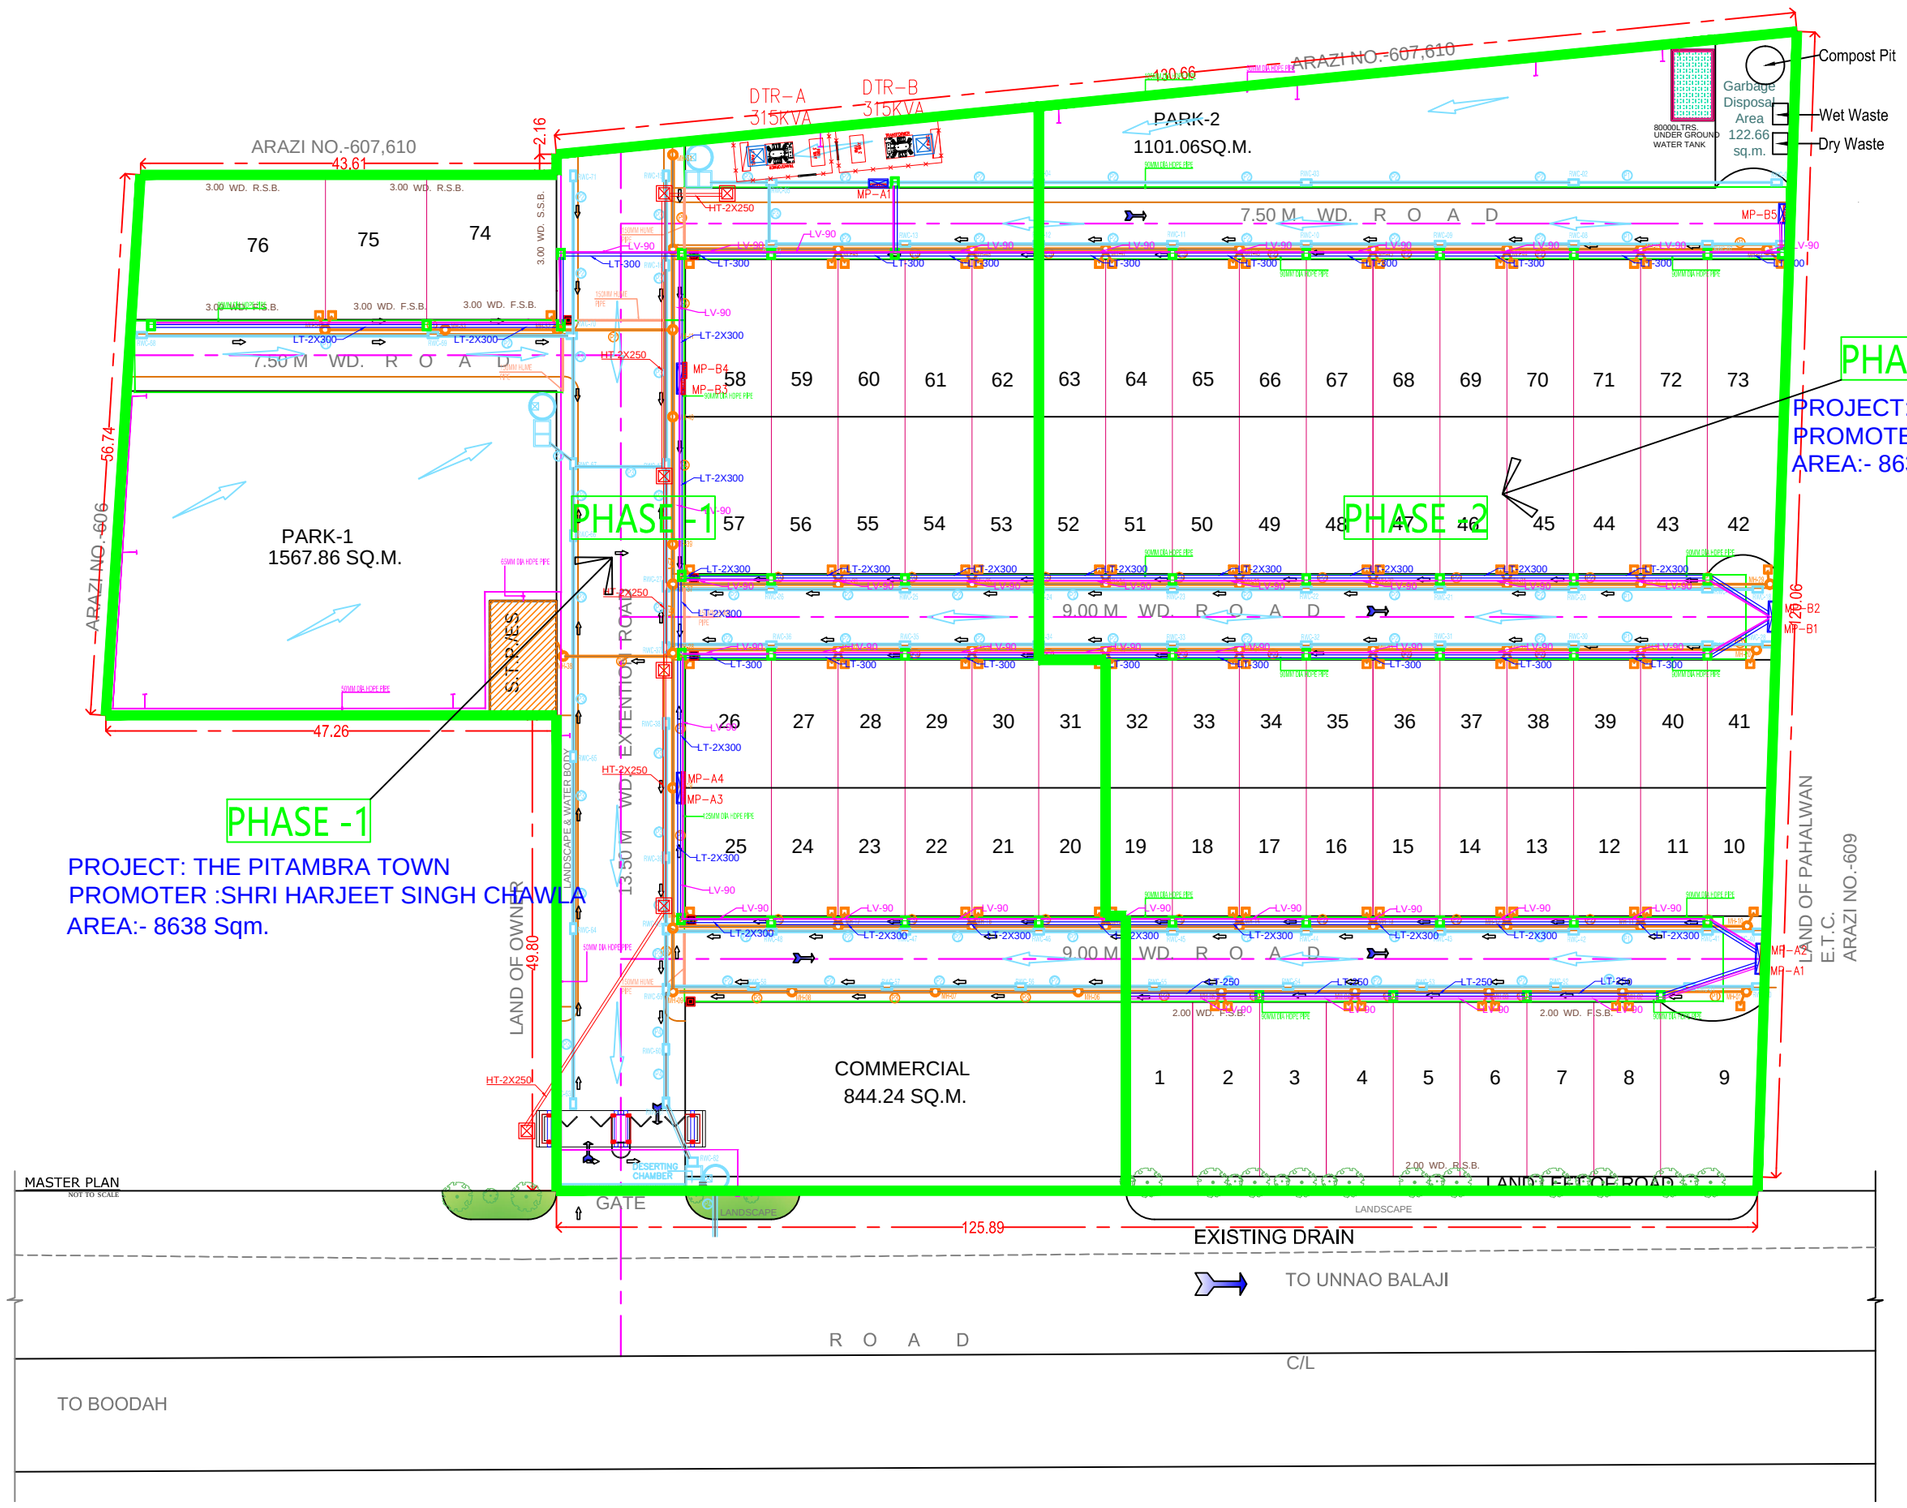

MASTER PLAN
NOT TO SCALE

PHASE -1
PROJECT: THE PITAMBRA TOWN
PROMOTER :SHRI HARJEET SINGH CHAWLA
AREA:- 8638 Sqm.

NORTH

REVISION NO
R1

KEY PLAN

GENERAL NOTES

1. Only written dimension to be followed, the drawing should not be measured or scaled.

2. All the dimensions are in millimeters unless and until specified.

3. The dimensions mentioned in the drawing should be checked on site and co-related with the structural drawing and any ambiguity should be immediately brought to the notice of the architects before commencement of the work.

4. All rights reserved. No part of this drawing can be reproduced without prior written permission of SPACON DESIGN INDIA(P) LTD .in any form.

5. This drawing should be read in conjuction with other relevant architectural, structural, mechanical and elecrical drawings and all relevant sections and specifications.

STAMP

SIGNATURE

DRAWING ISSUED FOR

- [ ] ADVANCE COPY
- [x] APPROVAL
- [ ] GOOD FOR CONSTRUCTION
- [ ] TENDER
- [ ] COMMENTS
- [ ] RECORD

PROMOTERS:

PHASE 1 : SHRI HARJEET SINGH CHAWLA

PHASE 2: JHANSI HOMES LLP

PROJECT & LOCATION

BHOJLA : JHANSI

MEP CONSULTANT

ARCHITECT

SPACON DESIGN (INDIA) PVT. LTD
INDORE (M.P) 45202
PH:- 0731-4004523
email:- spaconindia@gmail.com

SHEET TITLE

DEVELOPMENT PLAN
ROADS, ELECTRIFICATON,
WATER SUPPLY AND SANITATION

DRAWING CODE

PROJECT CODE SDIPL.....

DATE	SCALE	DRN BY	CHKD BY	SHEET NO
29 july2020	1:400	JITENDRA	RSB	001