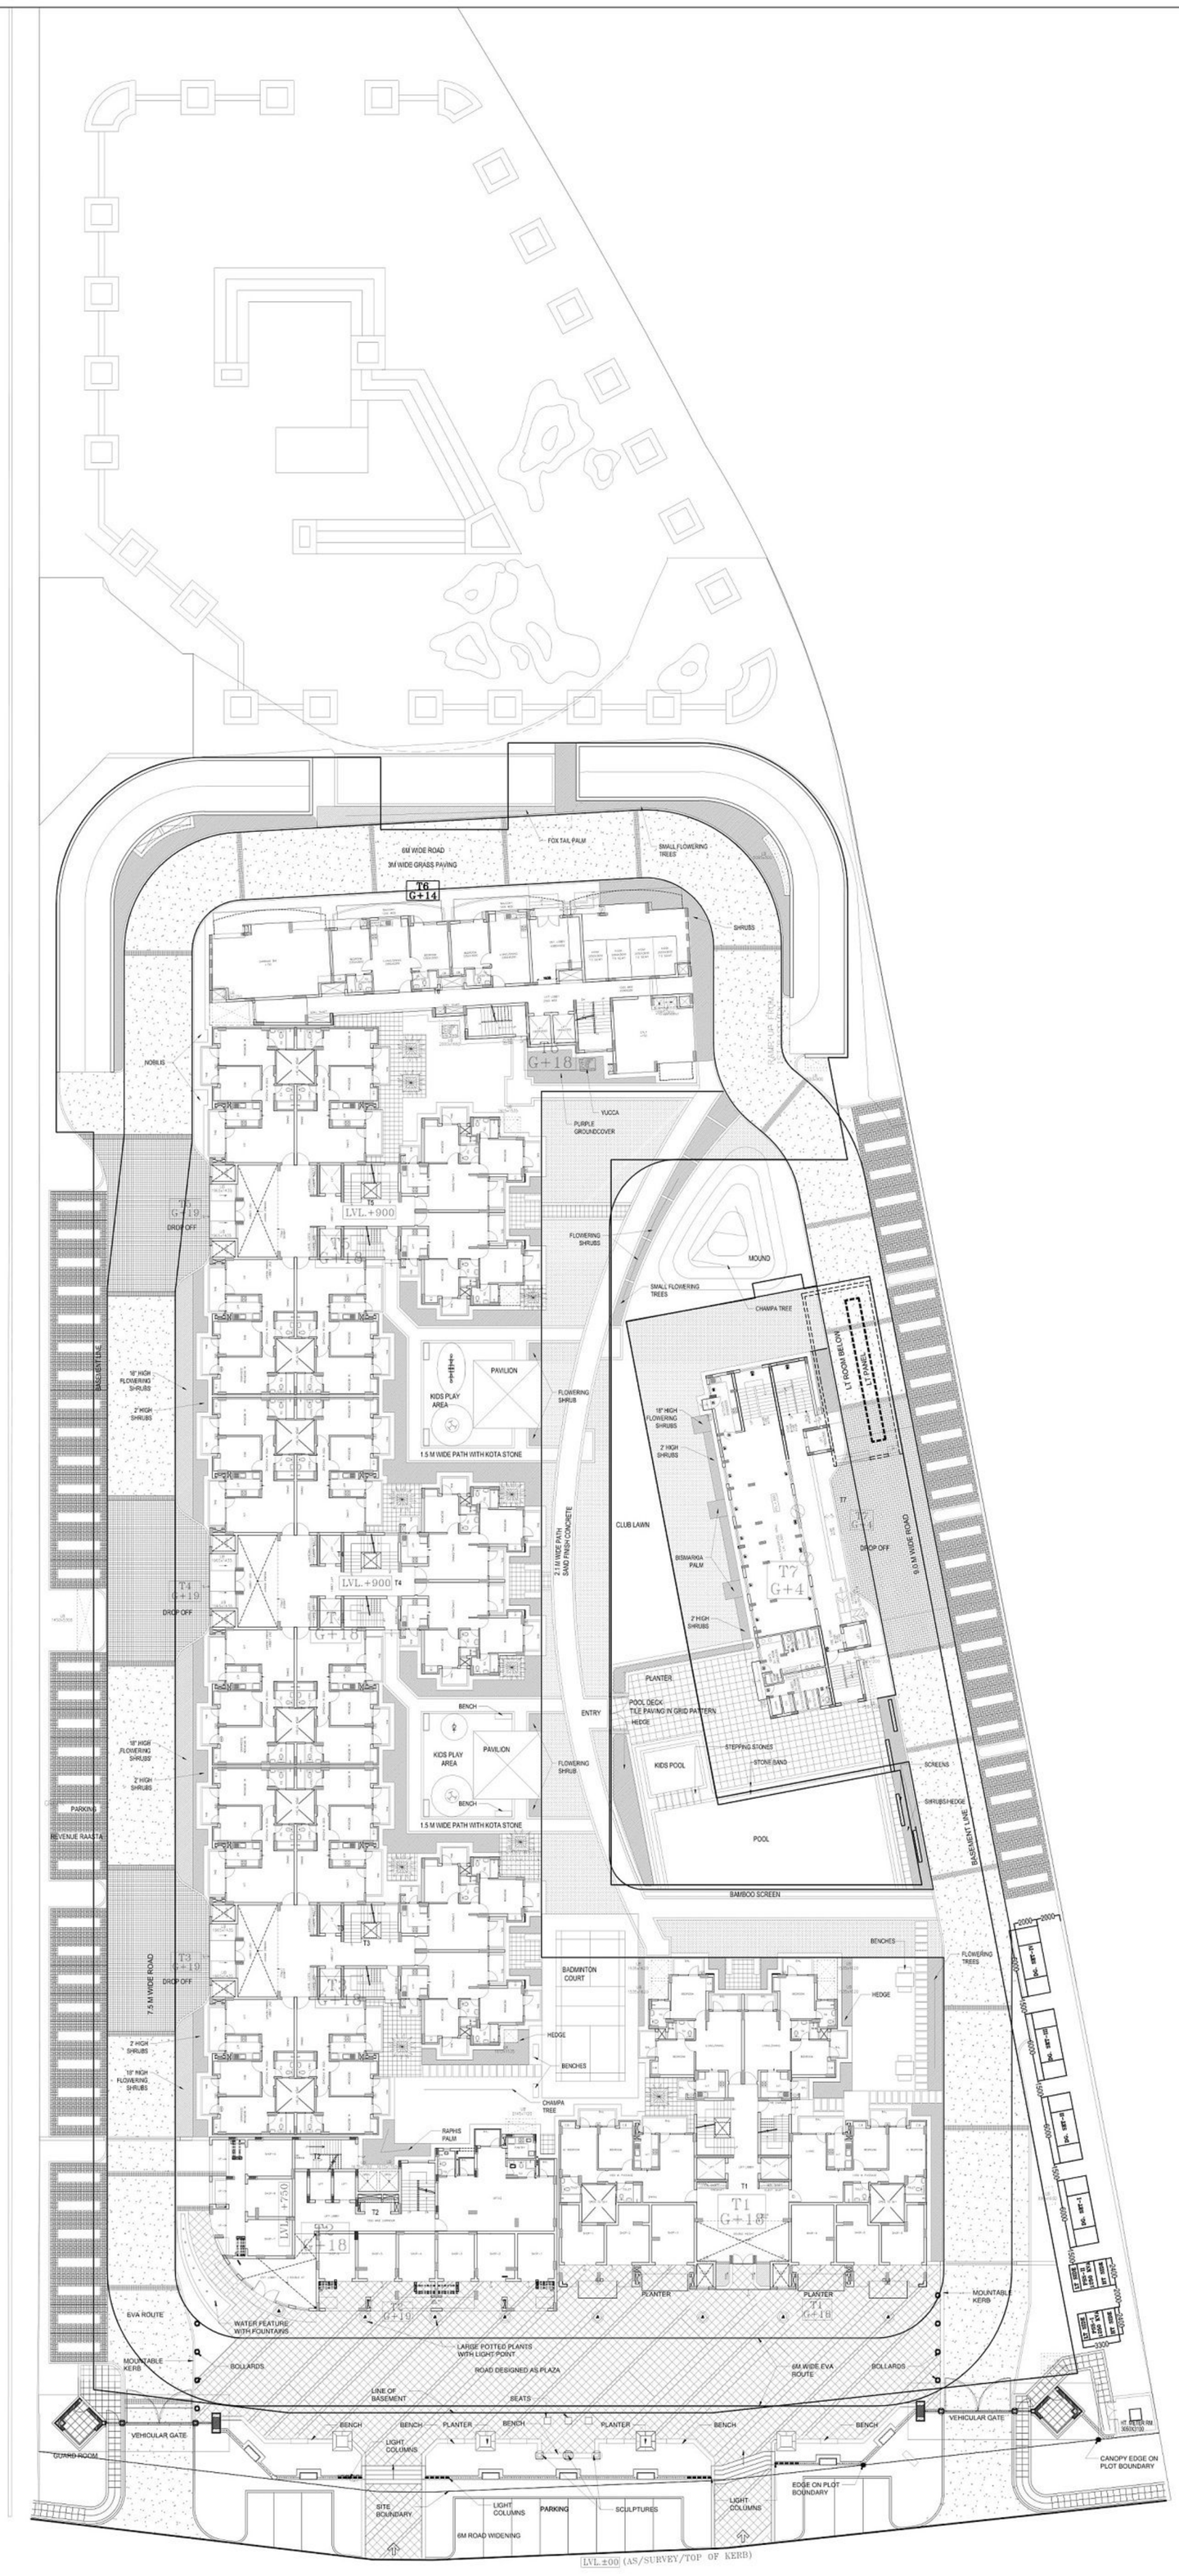

REV. NO.	DATE	DESCRIPTION

REVISIONS

PROJECT

SIGNATURE HEIGHTS

CLIENT

ANNIKA PROMOTERS PRIVATE LIMITED

LOCATION

PROPOSED GROUP HOUSING-SIGNATURE HEIGHTS
KHASRA NO-977,976,981 VILLAGE NOOR NAGAR
PARGANA- LONI, TEHSIL & DISTT-GHAZIABAD, (U.P)

TITLE

SITE PLAN
SUBSTATION LAYOUT

ELECTRICAL DRAWING

DATE	DEALT	CHECKED	APPROVED	STATUS
AUG. 2018	RAM PRAKASH			WORKING DRAWING

DRG. NO.	REV.	SCALE
KES-1300-E-103		1:300

SERVICES CONSULTANTS

KRIM ENGINEERING SERVICES PRIVATE LIMITED
B-140, FREEDOM FIGHTERS' ENCLAVE,
NEB SARAI, IGNOU ROAD, NEW DELHI-110068 INDIA
PHONE :2953 4163/64/65.FAX : 91-11-2953 4166.
E-MAIL : mail@krimens.com , krimens@gmail.com

ARCHITECTURAL CONSULTANT

SAHA AND ASSOCIATES
ARCHITECTS, PLANNERS & INT. DESIGNERS
D-22 (LOWER GROUND FLOOR)
PAMPOSH ENCLAVE NEW DELHI - 110048
TEL. 26285932, 26461121 FAX. 011 91 26426755
email :- bhupsaha@vsnl.net, bhupsaha@gmail.com

© This drawing is the property of KRIM ENGINEERING SERVICES PRIVATE LIMITED and shall not be used, copied or reproduced without their written permission.