PRODUCED BY AN AUTODESK EDUCATIONAL PRODUCT

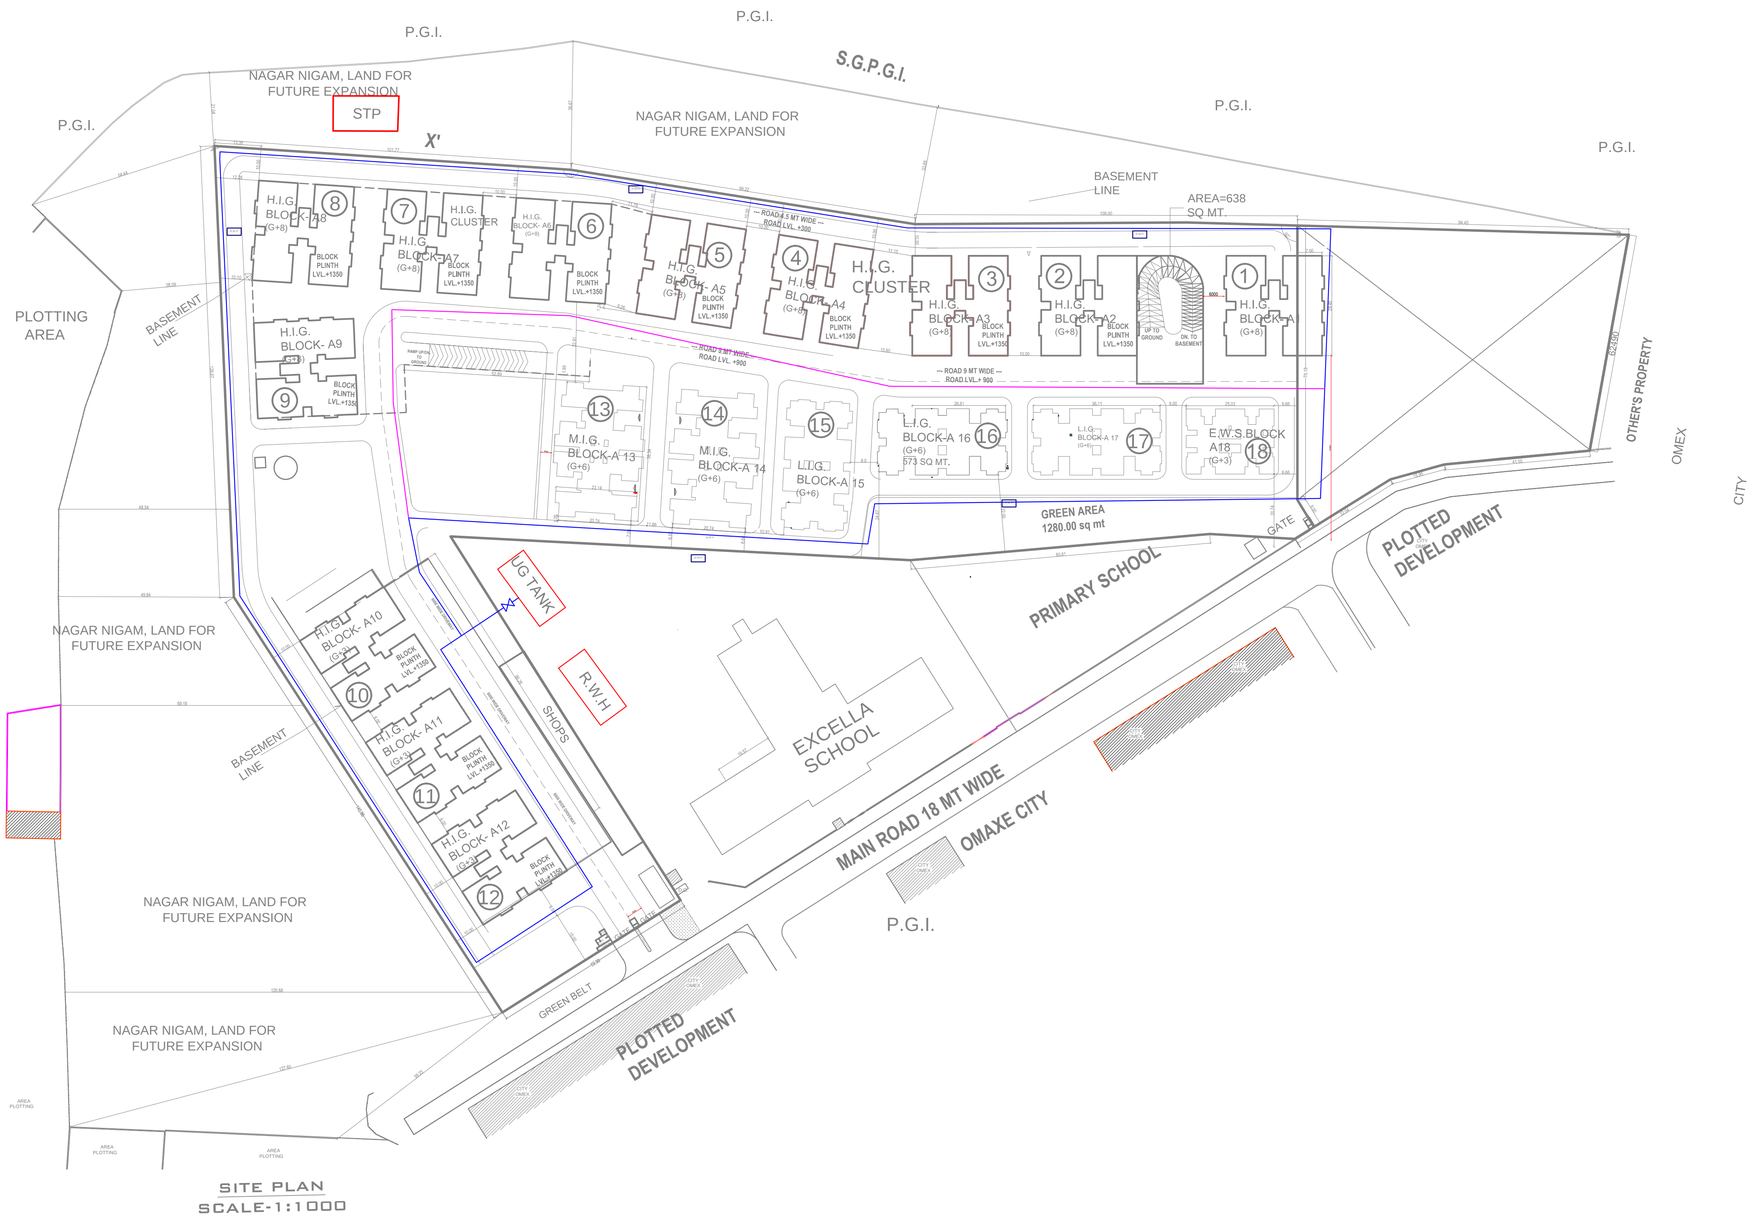

SITE PLAN
SCALE-1:1000

LEGEND	
———	100Ø MM DIA
———	100Ø MM DIA
⋈	SLUICE VALVE

Project

PROPOSED LAYOUT OF HOUSING AND ROW-HOUSING FLATS AT VILLAGE AURANGABAD KHALSA, Khasra no.-1650 kha, 1686 sa,1686 sa,1704, 1706,1709kha,1710,1711, 1713kha,1309,1707,1709, 1705,1712,1708 OMAXE CITY, LUCKNOW.

Area statement

WATER SUPPLY PLAN

IT IS TO CERTIFY THAT THIS PROPOSED PLAN IS PREPARED AS PER MASTER PLAN 2031

NORTH	DRAWN BY
N	
SCALE	DATE
AS SHOWN	

Owner

NAGAR NIGAM ,LUCKNOW.

ARCHITECT

PRODUCED BY AN AUTODESK EDUCATIONAL PRODUCT
PRODUCED BY AN AUTODESK EDUCATIONAL PRODUCT
PRODUCED BY AN AUTODESK EDUCATIONAL PRODUCT