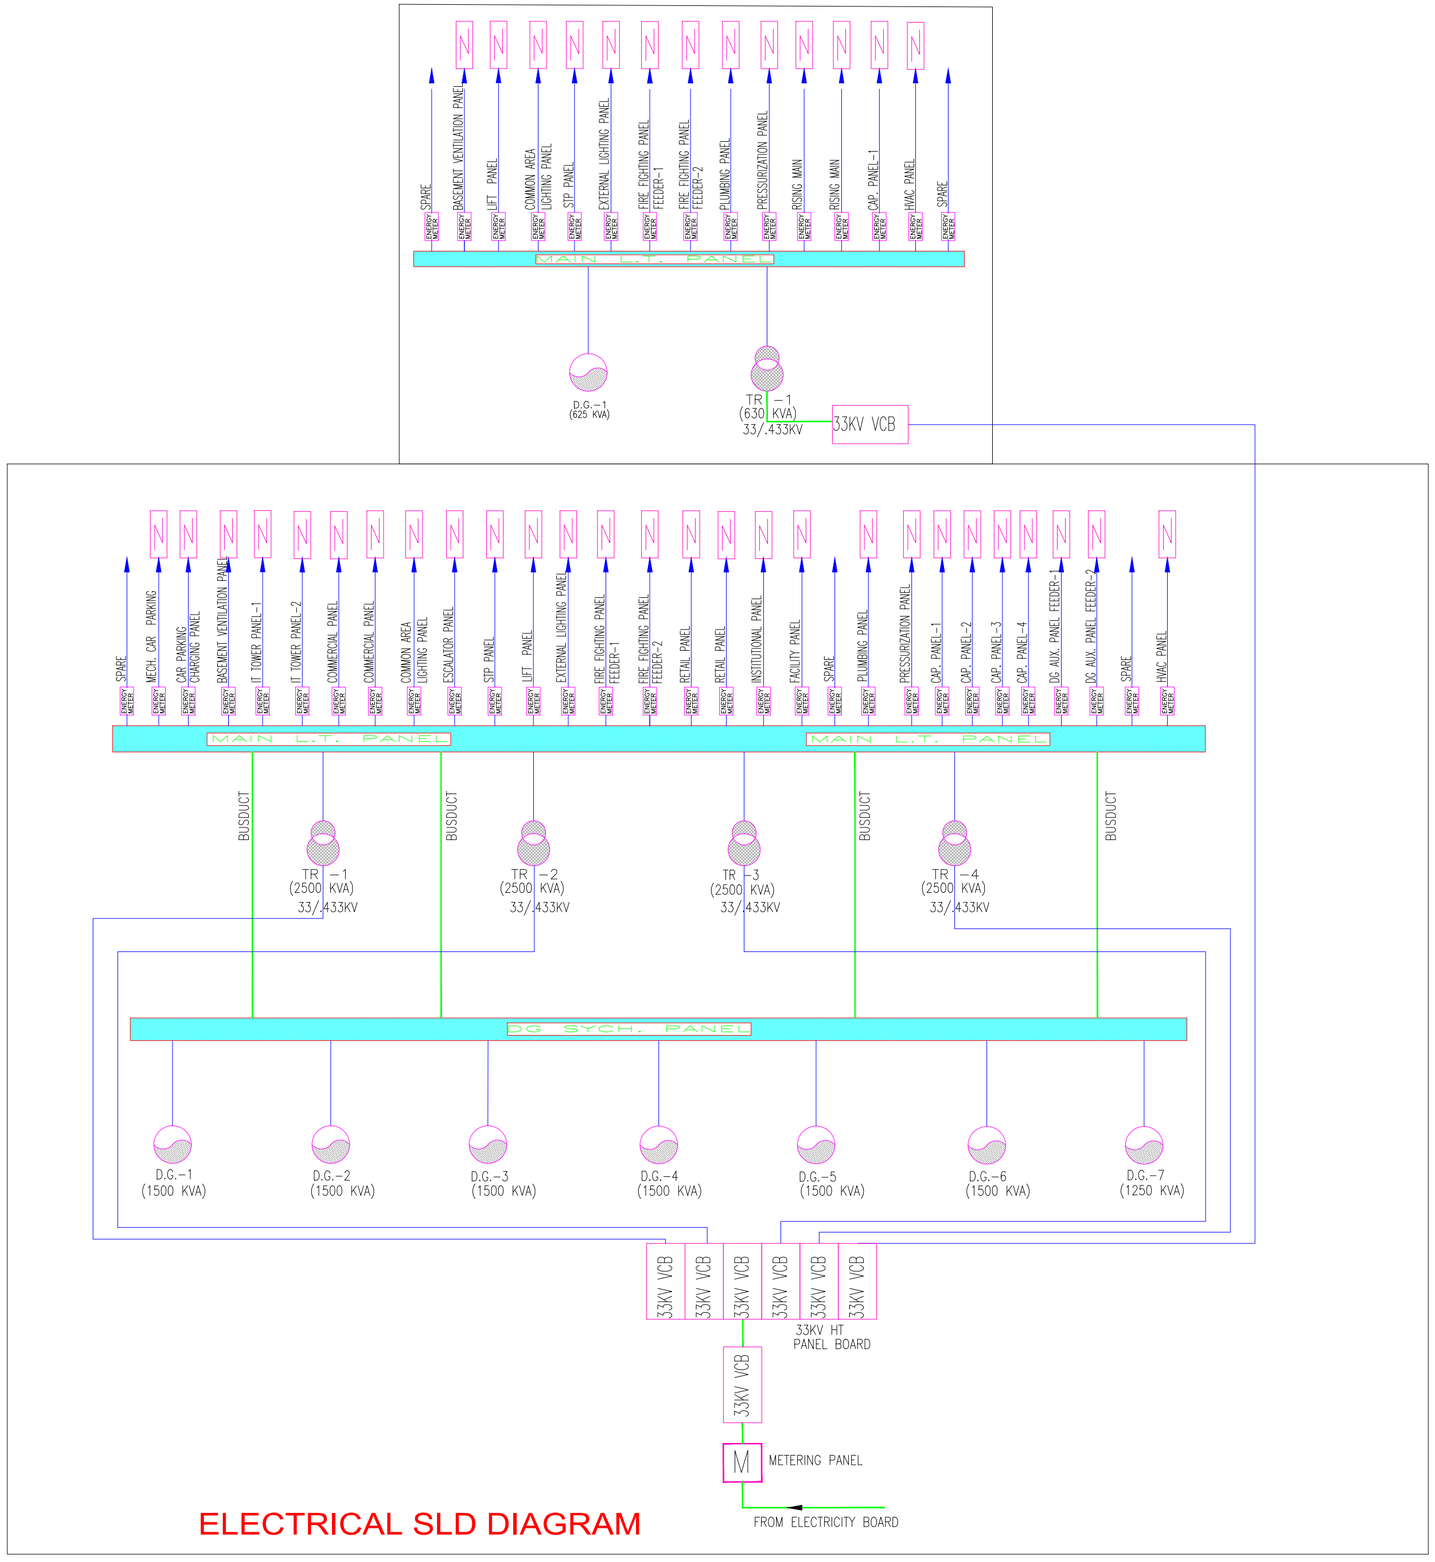

ELECTRICAL SLD DIAGRAM

SUBMISSION DRAWING

PROJECT:

M/s Advance Compusoft Pvt. Ltd.
Plot no. -19, Sector-Techzone - IV,
Greater Noida

DRAWING TITLE :

SINGLE LINE DIAGRAM
(ELECTRICAL)

OWNER'S SIGN

ARCHITECT'S SIGN.

ACPL

ISO 9001:2015

Architecture Management Planning

ACPL Design Ltd

SCALE	DEALT BY	DATE
DESIGN BY	CHECKED BY	DRG. No. E-01