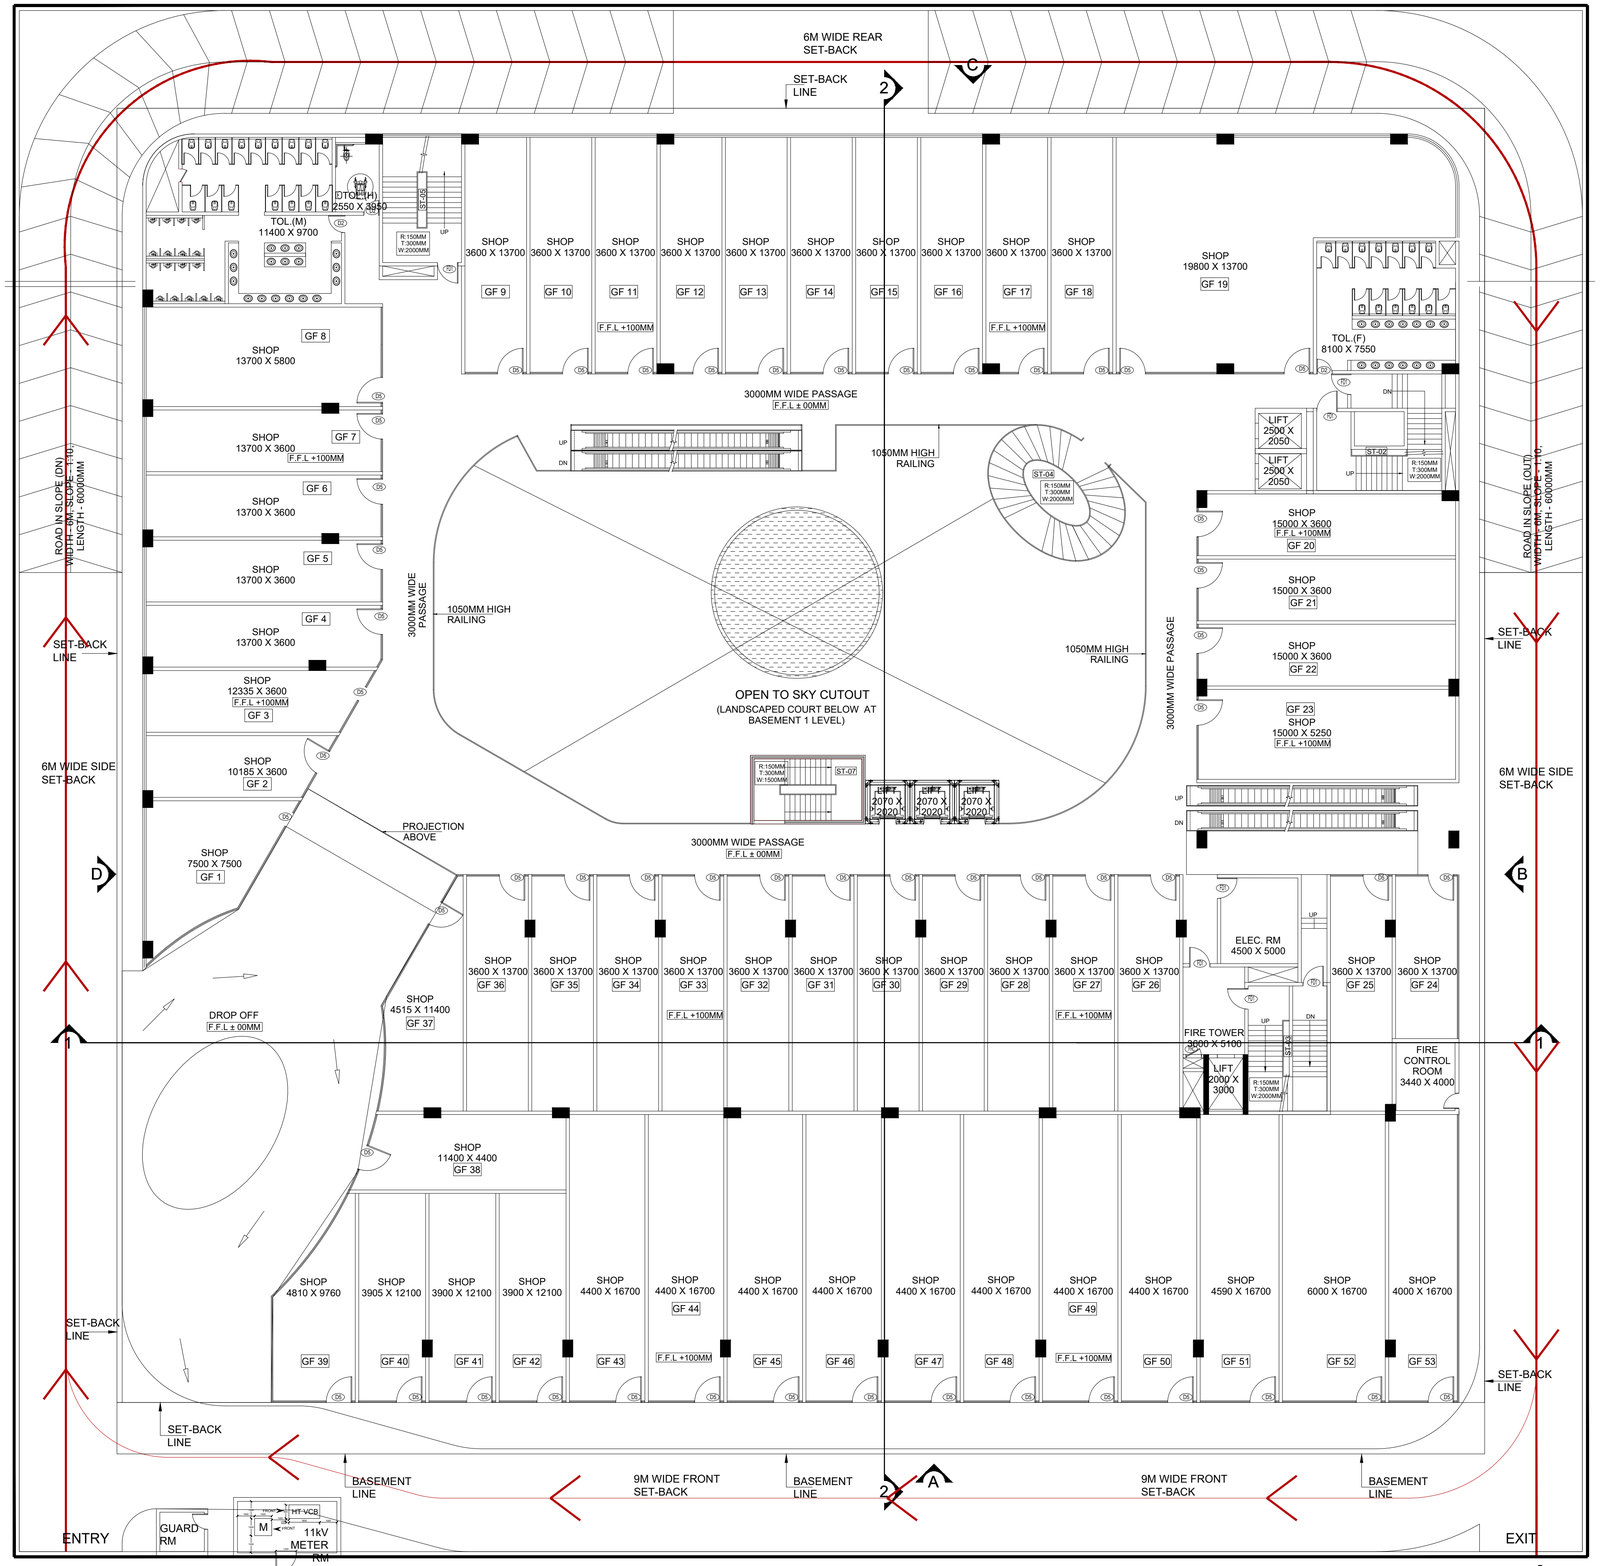

GROUND FLOOR PLAN

RAVI KUMAR GARG
ARCHITECT
CA/2013/58473

OWNER :

FRANKLIN INFRATECH PVT LTD
D7 ,UDYOG VIHAR, NEW ROHTAK RAOD,
NEW DELHI-110041

PROJECT:

PROPOSED COMMERCIAL DEVELOPMENT AT PLOT NO. C1-D2 SITUATED AT SEC-133, JAYPEE GREENS, WISH TOWN, NOIDA, UP

N

DRAWING TITLE :

SITE ELECTRICAL PLAN

DRG. No.

2863/EL/FAS-104

SCALE	DATE
AS MENTIONED	06-09-2023
OWNER'S SIGN	ARCHITECT'S SIGN.

ACPL

ISO 9001:2008

Architecture Management Planning

ACPL Design Ltd

www.acplonline.com

E-24, South Extension -II +91 11 24622195
New Delhi 110049, India +91 11 24646709
E: contact@acplonline.com +91 11 24634069

DEALT BY	CHECKED BY
R.P	B.K