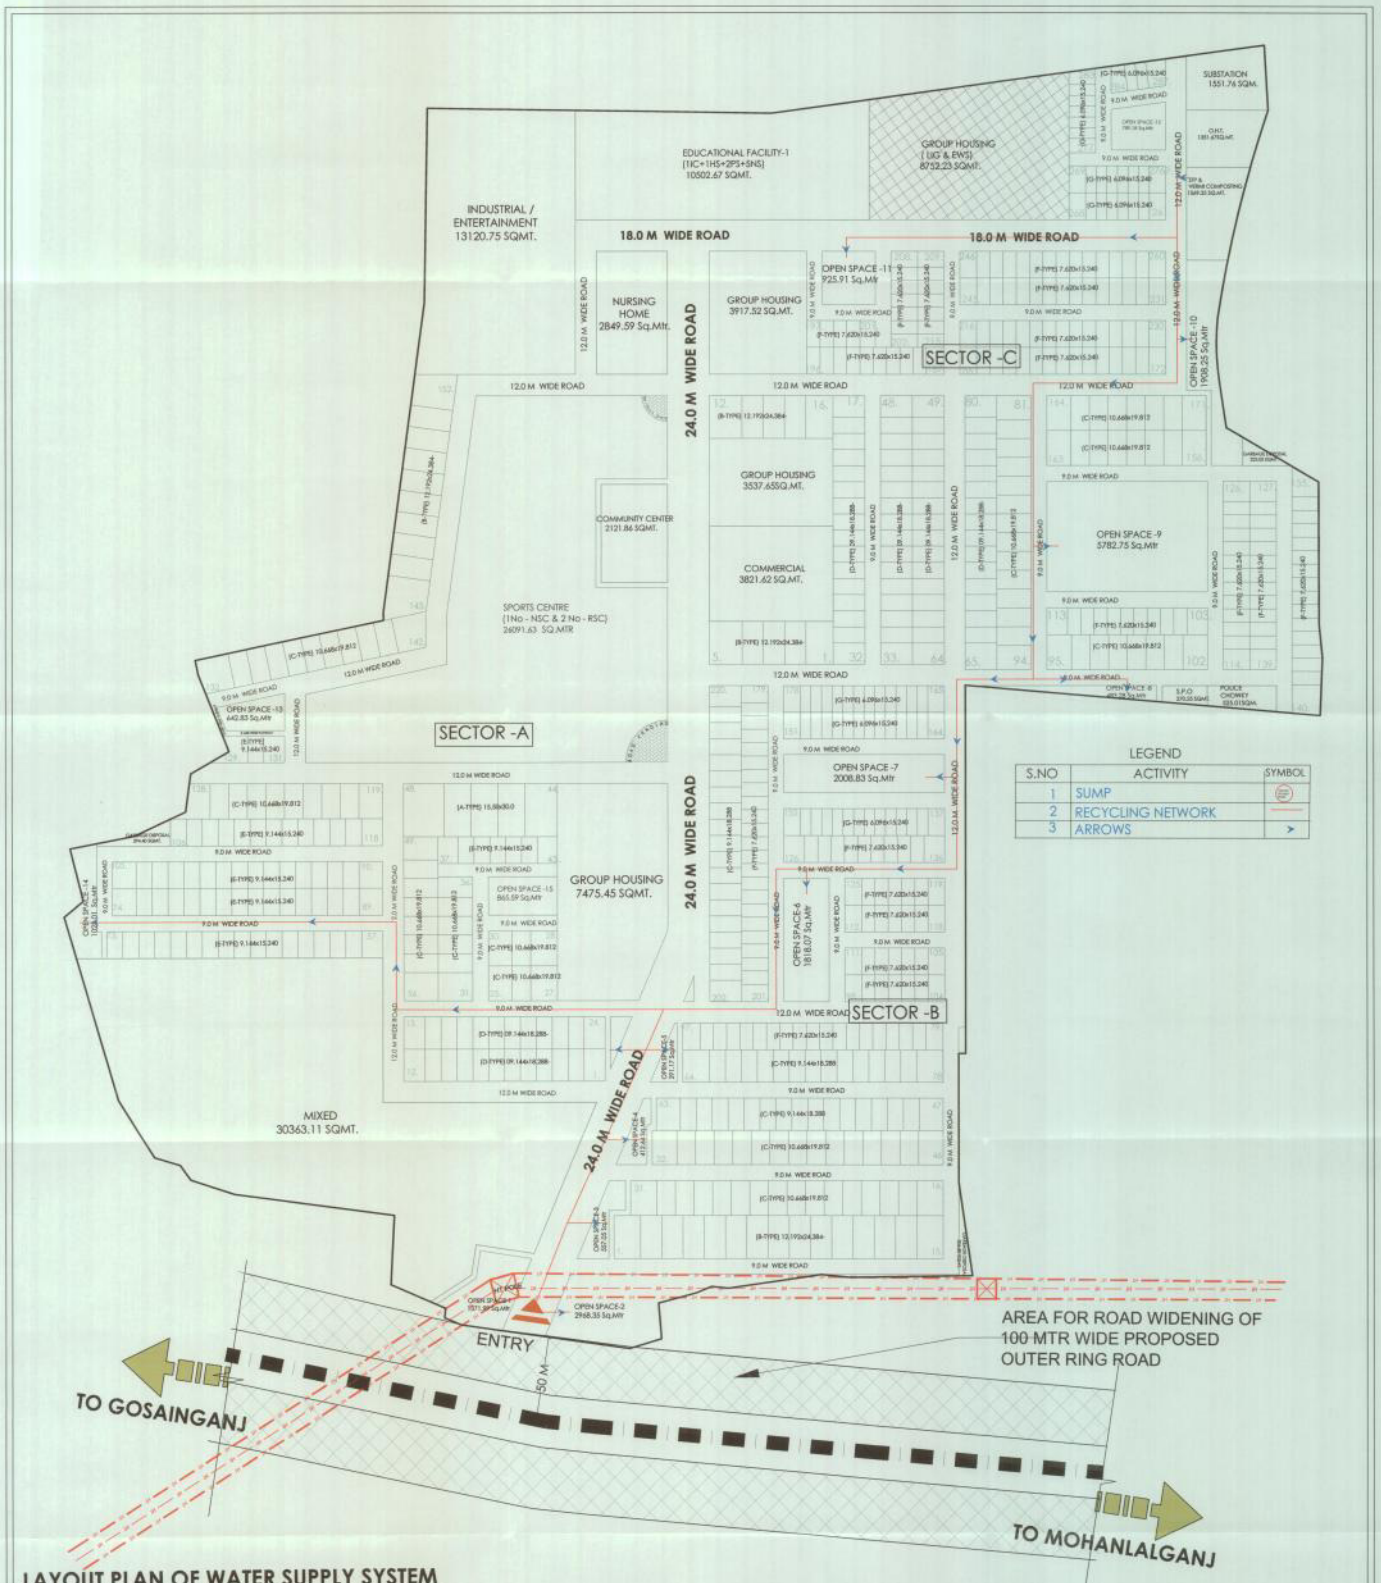

LAYOUT PLAN OF WATER SUPPLY SYSTEM

SIGNATURE PARK AN INTEGRATED TOWNSHIP AT SULTANPUR ROAD,LUCKNOW.	NORTH:-	DATE:- 17 March 2016 SCALE:- 1:1000	ARCHITECT PLANNER TEJNARAYAN SRIVASTAVA	CLIENT:- M/S SWASTIK MULTITRADE PVT LTD (A Unit of SID group of Companies) Registered Office:- 1 /51, VIVEK KHAND GOMTI NAGAR LUCKNOW, 226010	CONSULTANT:- AARCOM CONSULTANCY PVT LTD PLOT NO: C-24 SECTOR-E ALIGANJ LUCKNOW -226024

मेसर्स Swastik Multitrade Pvt. Ltd. अन्तर्विभाग/कम्पनी द्वारा इंटीग्रेटेड टाउनशिप नीति-2014 के अन्तर्गत प्रस्तुत परियोजना की डी० पी० सदृश० पर प्राधिकरण बोर्ड की बैठक दिनांक 21/6/2016 द्वारा सैद्धान्तिक स्वीकृति प्रदान की गयी।