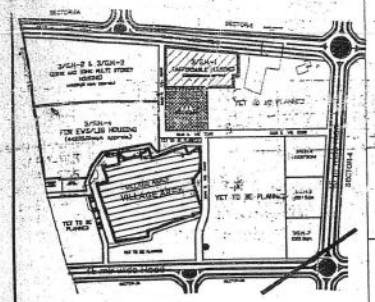

Location Plan

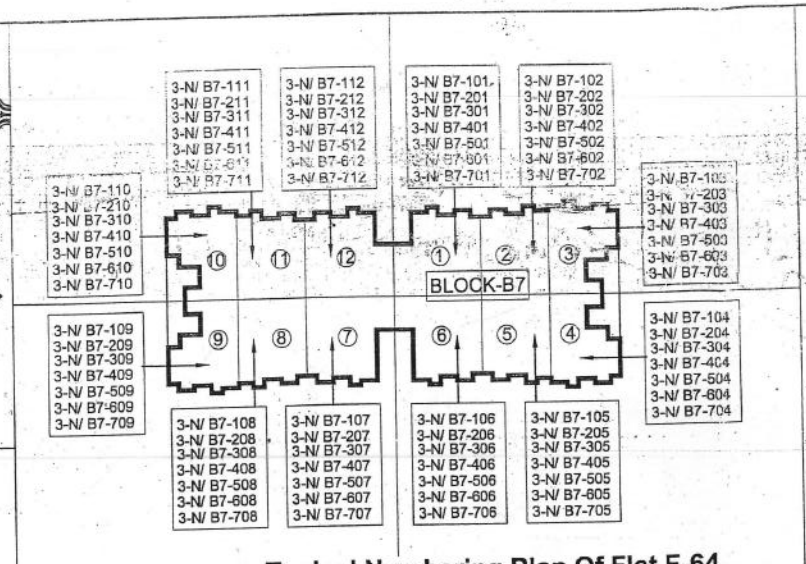

Typical Numbering Plan Of Flat F-64

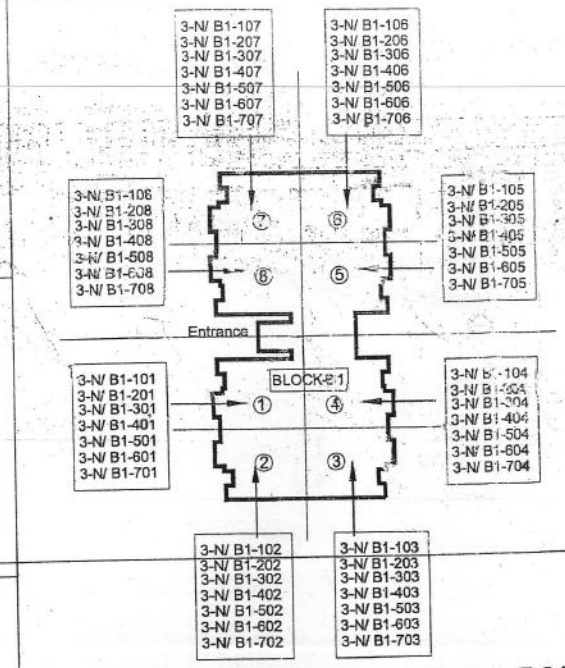

Typical Numbering Plan Of Flat F-84

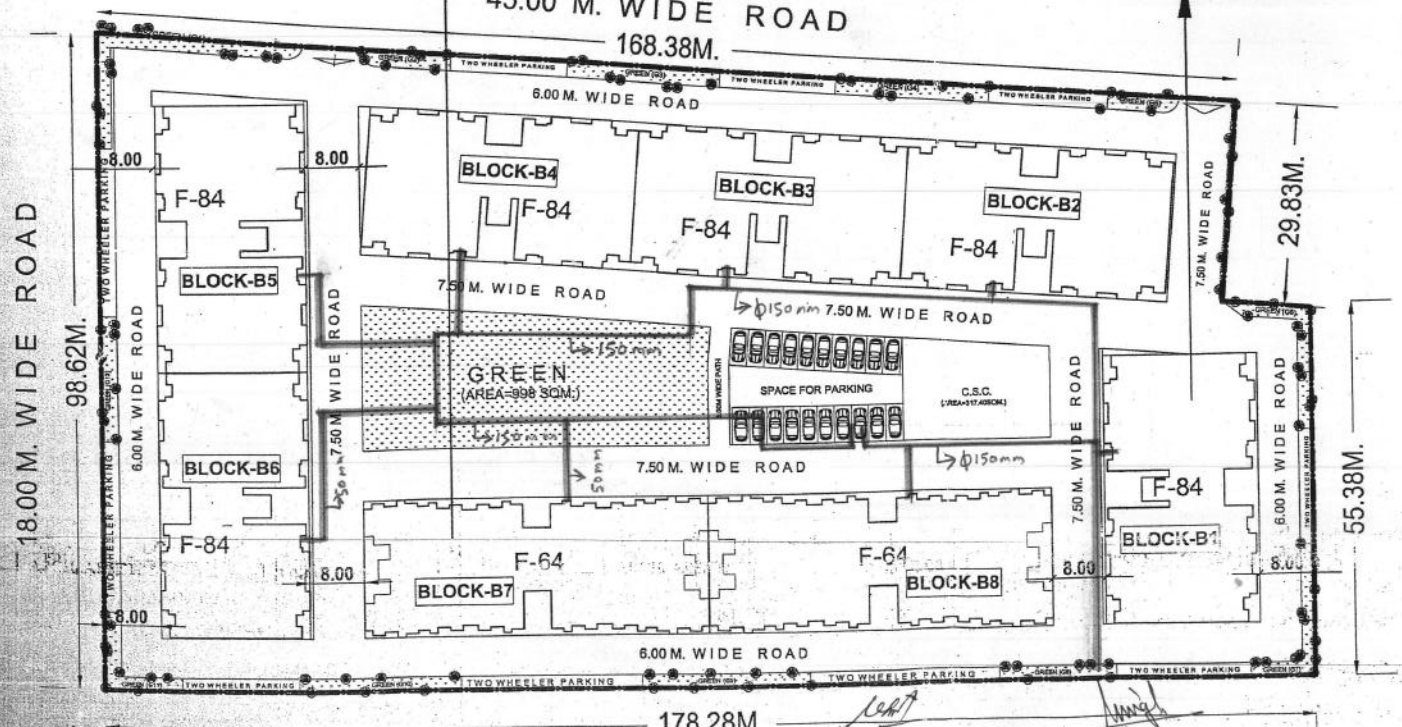

UPAVP
ARCHITECTURE AND PLANNING SECTION
NEELGIRI COMPLEX, INDIRA NAGAR,
LUCKNOW
Email : apunit5@indiatimes.com

DRG. NO.	[illegible]
FILE. NO.	FILE NO-06/APD/UNIT-5/[illegible]

Note :

*This Numbering Plan Has Been Prepared On The Basis Of E.E.Nirman Khand -3 Vide His Letter No.-1796/ G-6/ 26 On, Dated:15.10.2015.

NUMBERING PATTERN..... 3-N/ B1-101

Where:

*3 Is The Sector No.
*N IS **Nandani Enclave**.
*B1 Is The Block No. (Such As B1,B2,B3,.....)
***101** ——First 1 Is The Floor No. And The Second Last **01** Is The Flat No.

Water Supply Plan
ϕ 50mm Branch Line
ϕ 150mm Main Line

SCALE:– Not To Scale

Architecture & Planning Unit -5
U.P. Avas Evam Vikas Parishad Lucknow.

DRG TITLE:– Numbering Plan Of Nandani Enclave(F-84,F-64)

PROJECT:– Avadh Vihar Yojna,Sultanpur Road Yojna Lucknow.

DATE:– 18.02.2016.	NORTH
REVISION DATE:– 25.02.2016	
CHECKED BY:–	
Smita Dip. Arch. ARCH. ASSTT.	
MUKESH KUMAR RUHELA B. ARCH., M. PLANNG.(HOUSING)A.I.T.P. ASSTT. ARCHITECT PLANNER	25.02.16
SANJEEV KASHYAP B. PLANNING,M.PLANNING(ENVIROMENTEL),A.I.T.P. ARCHITECT PLANNER	26.2.16