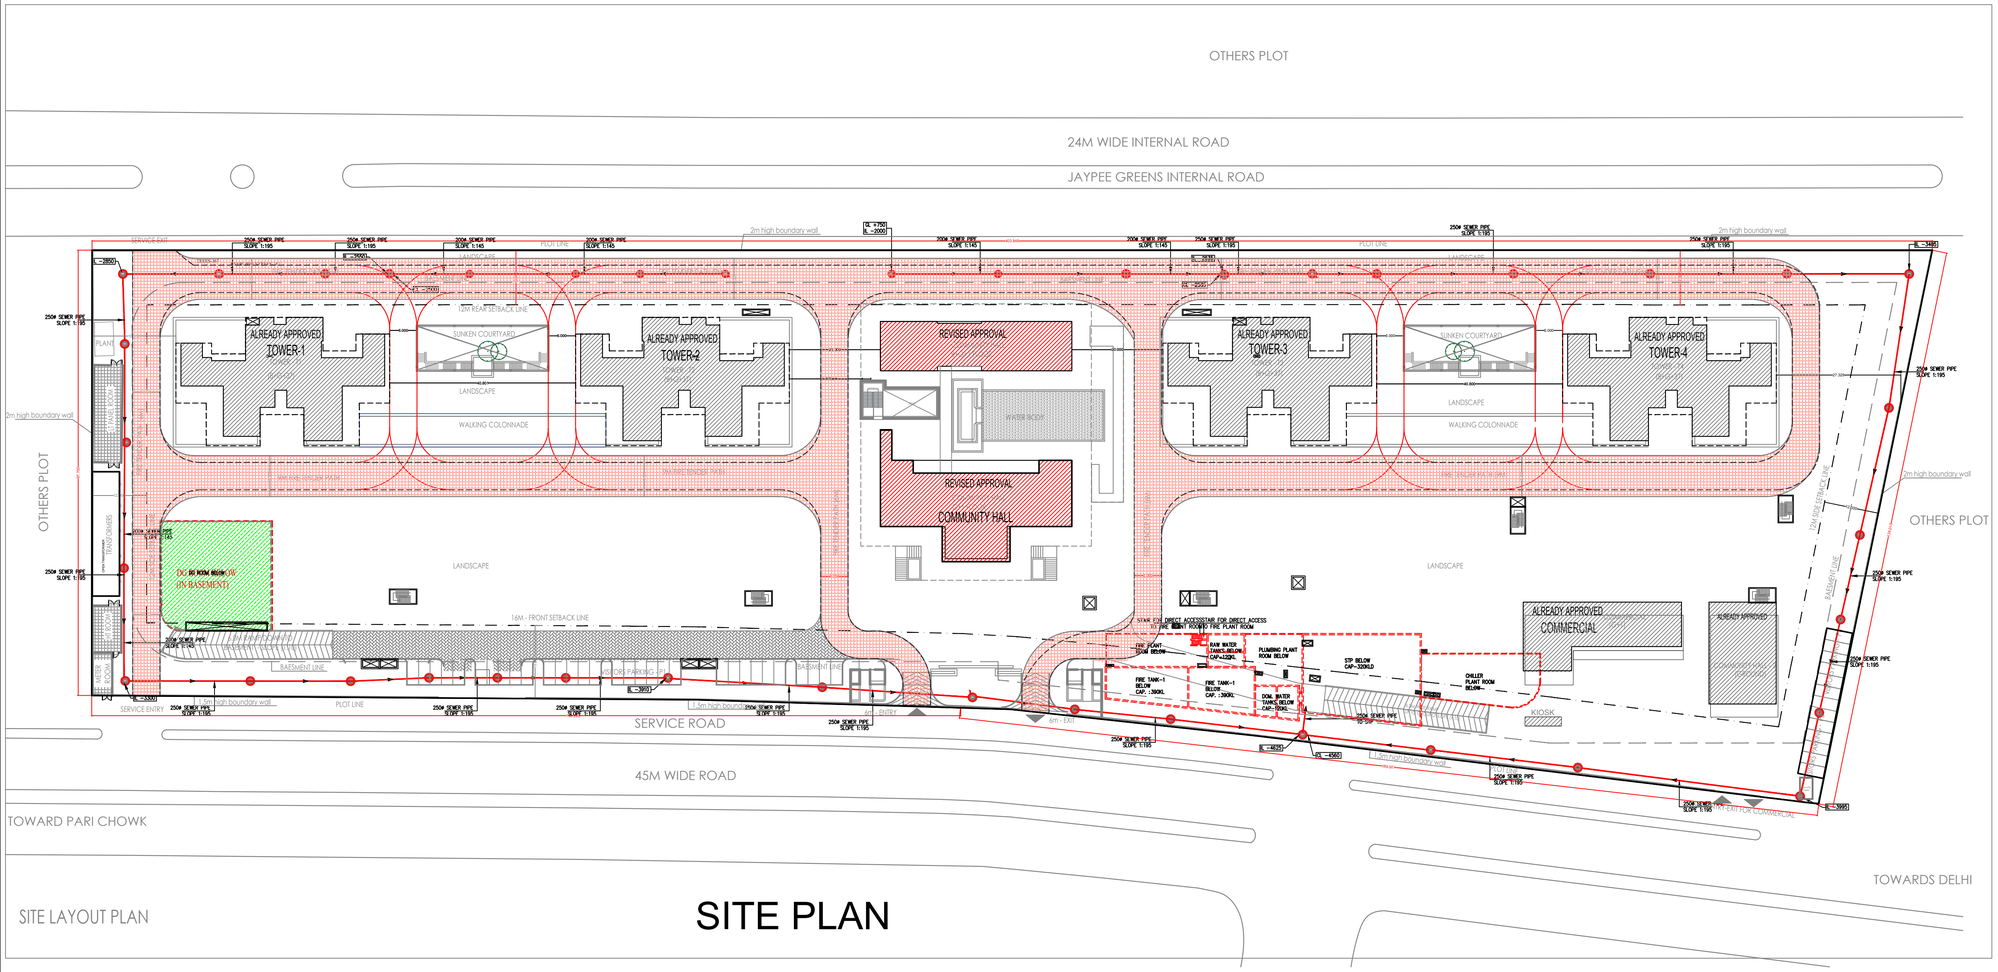

SITE PLAN

LEGEND FOR SEWERAGE

DESCRIPTION	SYMBOL
SEWER PIPE	
CIRCULAR MANHOLE	

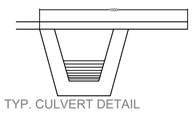

TYP. CULVERT DETAIL

CULVERT DETAIL

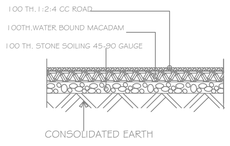

DETAIL-A

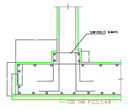

TYPICAL SEC. THRU. RAFT

FOUNDATION DETAIL

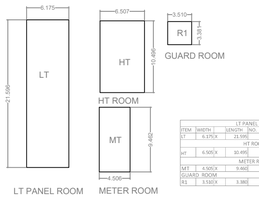

LT PANEL ROOM				
ITEM	WIDTH	LENGTH	NO.	AREA (SQ.M.)
LT	6.175(X	21.595(	1)	133.38(
HT ROOM				
HT	6.507(X	10.495(	1)	68.27(
METER ROOM				
MT	4.506(X	9.460(	1)	42.62(
GUARD ROOM				
R1	3.510(X	3.38(	2)	23.72(

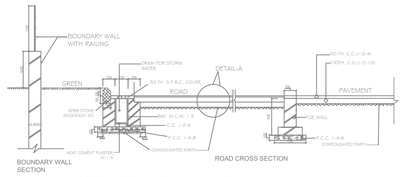

COMPOUND WALL DETAIL

ALREADY APPROVED BLOCKS ARE AS PER APPLICATION NUMBER 2024/07/30/11022 DATED 2024-07-30

KEY PLAN

NOTE:
*Future development of Group Housing is subject to FAR being available on purchasable basis as and when approved by the relevant competent authority or government
**The Floor above 12th Level in the Project has been marked as 14th Floor and not as 13th Floor

PROJECT	DEVELOPER	DESIGN CONSULTANT	ASSOCIATE DESIGN CONSULTANT	SERVICES CONSULTANTS	STRUCTURAL CONSULTANTS		DATE 07.06.2024	ARCHITECT'S SEAL & SIGNATURE	OWNER'S SEAL & SIGNATURE	DWG.NO. PC-MAX-SP-SEW-101
PROPOSED GROUP HOUSING PLOT NO.-TS-02, AT JAYPEE GREENS WISH TOWN, SECTOR-128 NOIDA (UP).	M/S MAX ESTATES 128 PRIVATE LIMITED (Formerly ACCORD HOTELS AND RESORT PRIVATE LIMITED).	studiolotus F-301, First Floor, Lado- Sarai, Ch. Prem Singh House, New Delhi - 110030 Phone + 91 11 4057 0808, + 91 11 4052 7979	RSP RSP Design Consultants Pvt. Ltd. Unit 103, Bestech Business Tower, Sector-48 Sohna Road, Gurgaon-122018 Head Office: No.30, Museum Road, Bangalore - 560001 Tel: 25596868 Fax: 25596818 Email: rsp@rspindia.net; Web: www.rspindia.net	Proion Proion Consultants Private Limited Building Services - MEP Consulting 82, Sukhdev Vihar, New Delhi 110 025, India. Tel: 26324400, www.proion.net	MELIOR STRUCTURAL SOLUTIONS #2174/2, Sector 38C, Chandigarh - 160014		N	NEERJA DIXIT CA/2004/34752		DWG.TITLE. SITE PLAN SEWERAGE LAYOUT
										SUBMISSION DRAWING

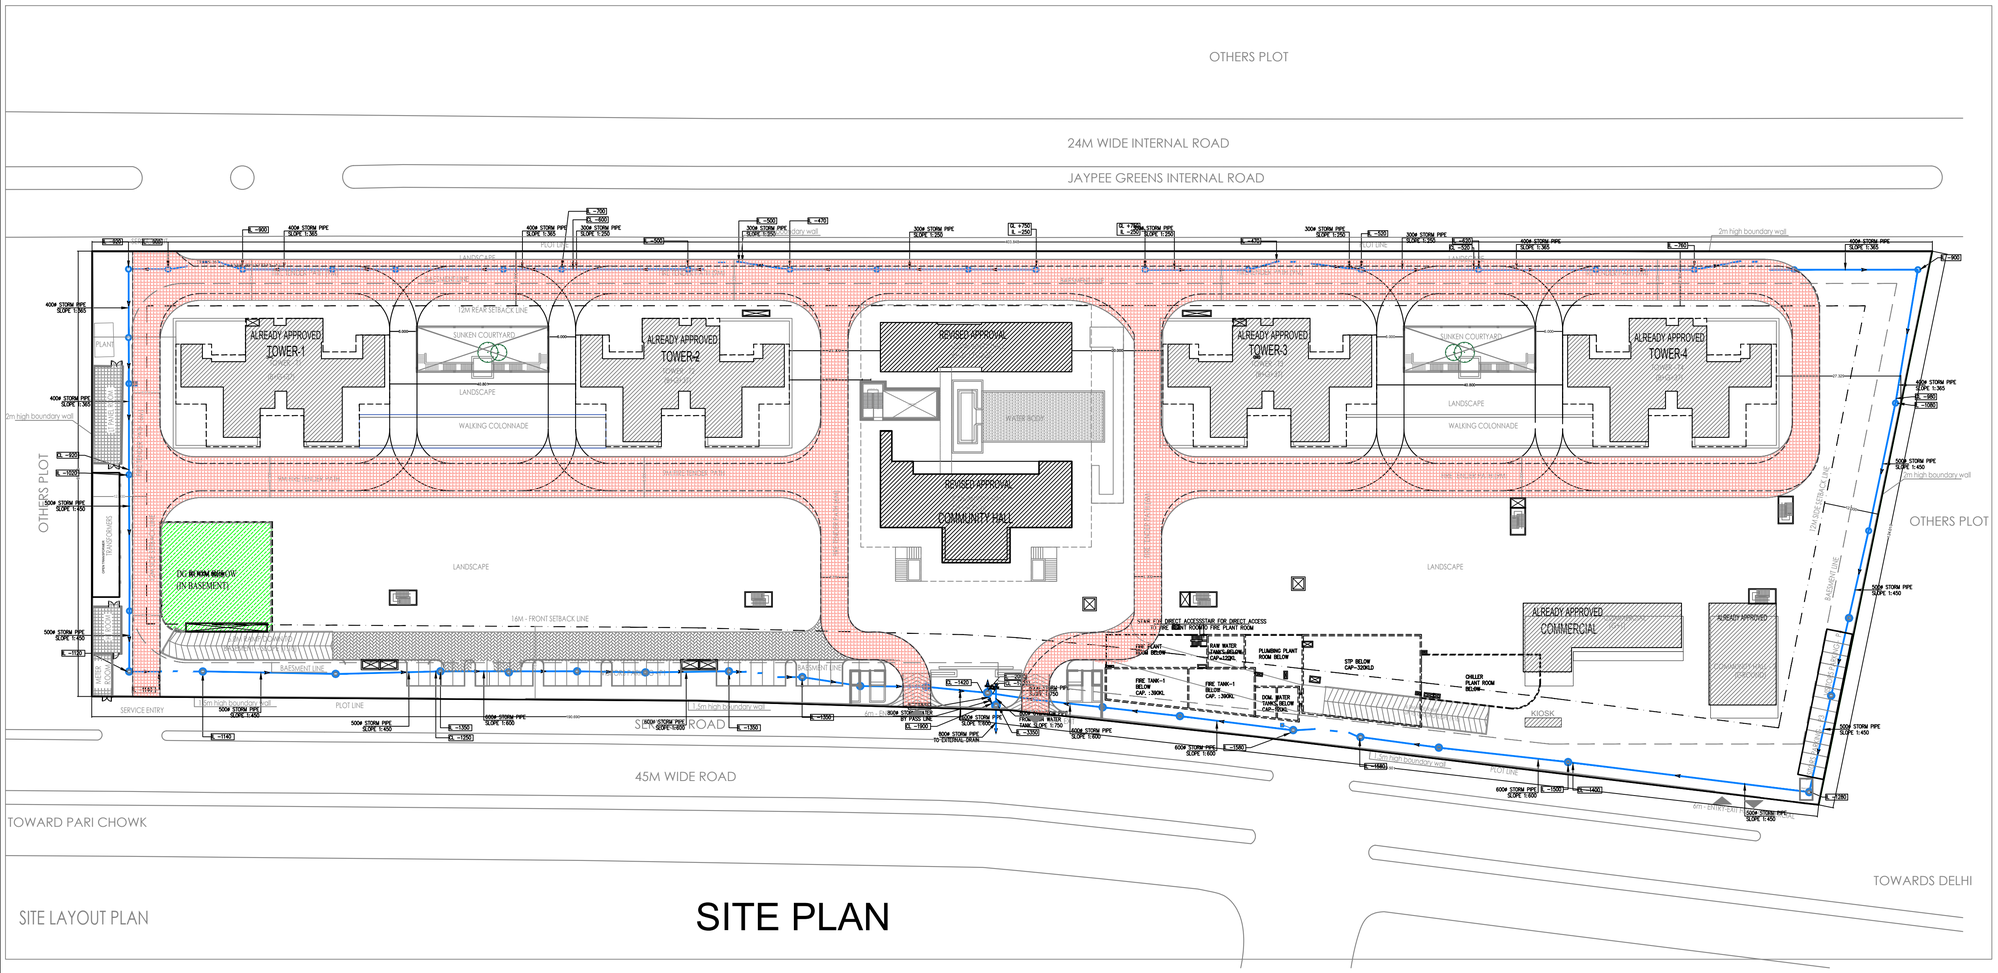

SITE LAYOUT PLAN

SITE PLAN

ALREADY APPROVED BLOCKS ARE AS PER APPLICATION NUMBER 2024/07/30/11022 DATED 2024-07-30

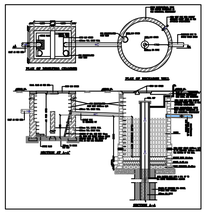

LEGEND FOR STORM WATER

DESCRIPTION	SYMBOL
STORM WATER PIPE	
CIRCULAR MANHOLE FOR STORM WATER	

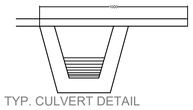

TYP. CULVERT DETAIL

CULVERT DETAIL

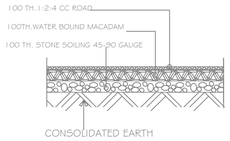

DETAIL-A

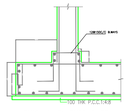

TYPICAL SEC. THRU. RAFT

FOUNDATION DETAIL

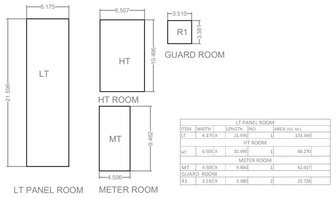

LT PANEL ROOM				
ITEM	WIDTH	LENGTH (m)	NO.	AREA (SQ.M.)
LT	6.175(X	21.595(	1)	133.34(
HT ROOM				
HT	6.507(X	10.495(	1)	68.27(
METER ROOM				
MT	4.506(X	9.460(	1)	42.62(
GUARD ROOM				
R1	3.510(X	3.38(	2)	23.72(

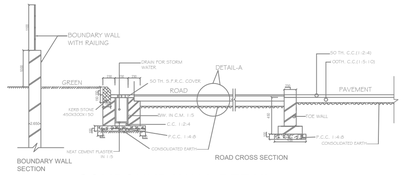

COMPOUND WALL DETAIL

KEY PLAN

NOTE:
*Future development of Group Housing is subject to FAR being available on purchasable basis as and when approved by the relevant competent authority or government
**The Floor above 12th Level in the Project has been marked as 14th Floor and not as 13th Floor

PROJECT	DEVELOPER	DESIGN CONSULTANT	ASSOCIATE DESIGN CONSULTANT	SERVICES CONSULTANTS	STRUCTURAL CONSULTANTS		DATE 07.06.2024	ARCHITECT'S SEAL & SIGNATURE	OWNER'S SEAL & SIGNATURE	DWG.NO. PC-MAX-SP-ST-100
PROPOSED GROUP HOUSING PLOT NO.-TS-02, AT JAYPEE GREENS WISH TOWN, SECTOR-128 NOIDA (UP).	M/S MAX ESTATES 128 PRIVATE LIMITED (Formerly ACCORD HOTELS AND RESORT PRIVATE LIMITED).	studiolotus F-301, First Floor, Lado- Sarai, Ch. Prem Singh House, New Delhi - 110030 Phone + 91 11 4057 0808, + 91 11 4052 7979	RSP RSP Design Consultants Pvt. Ltd. Unit 103, Bestech Business Tower, Sector-48 Sohna Road, Gurgaon-122018 Head Office: No.30, Museum Road, Bangalore - 560001 Tel: 25596868 Fax: 25596818 Email: rsp@rspindia.net; Web: www.rspindia.net	Proion Proion Consultants Private Limited *Building Services - MEP Consulting* 82, Sukhdev Vihar, New Delhi 110 025, India. Tel: 26324400, www.proion.net	MELIOR STRUCTURAL SOLUTIONS #2174/2, Sector 38C, Chandigarh - 160014		N	NEERJA DIXIT CA/2004/34752		DWG.TITLE. SITE PLAN STORM WATER DRAINAGE LAYOUT SUBMISSION DRAWING