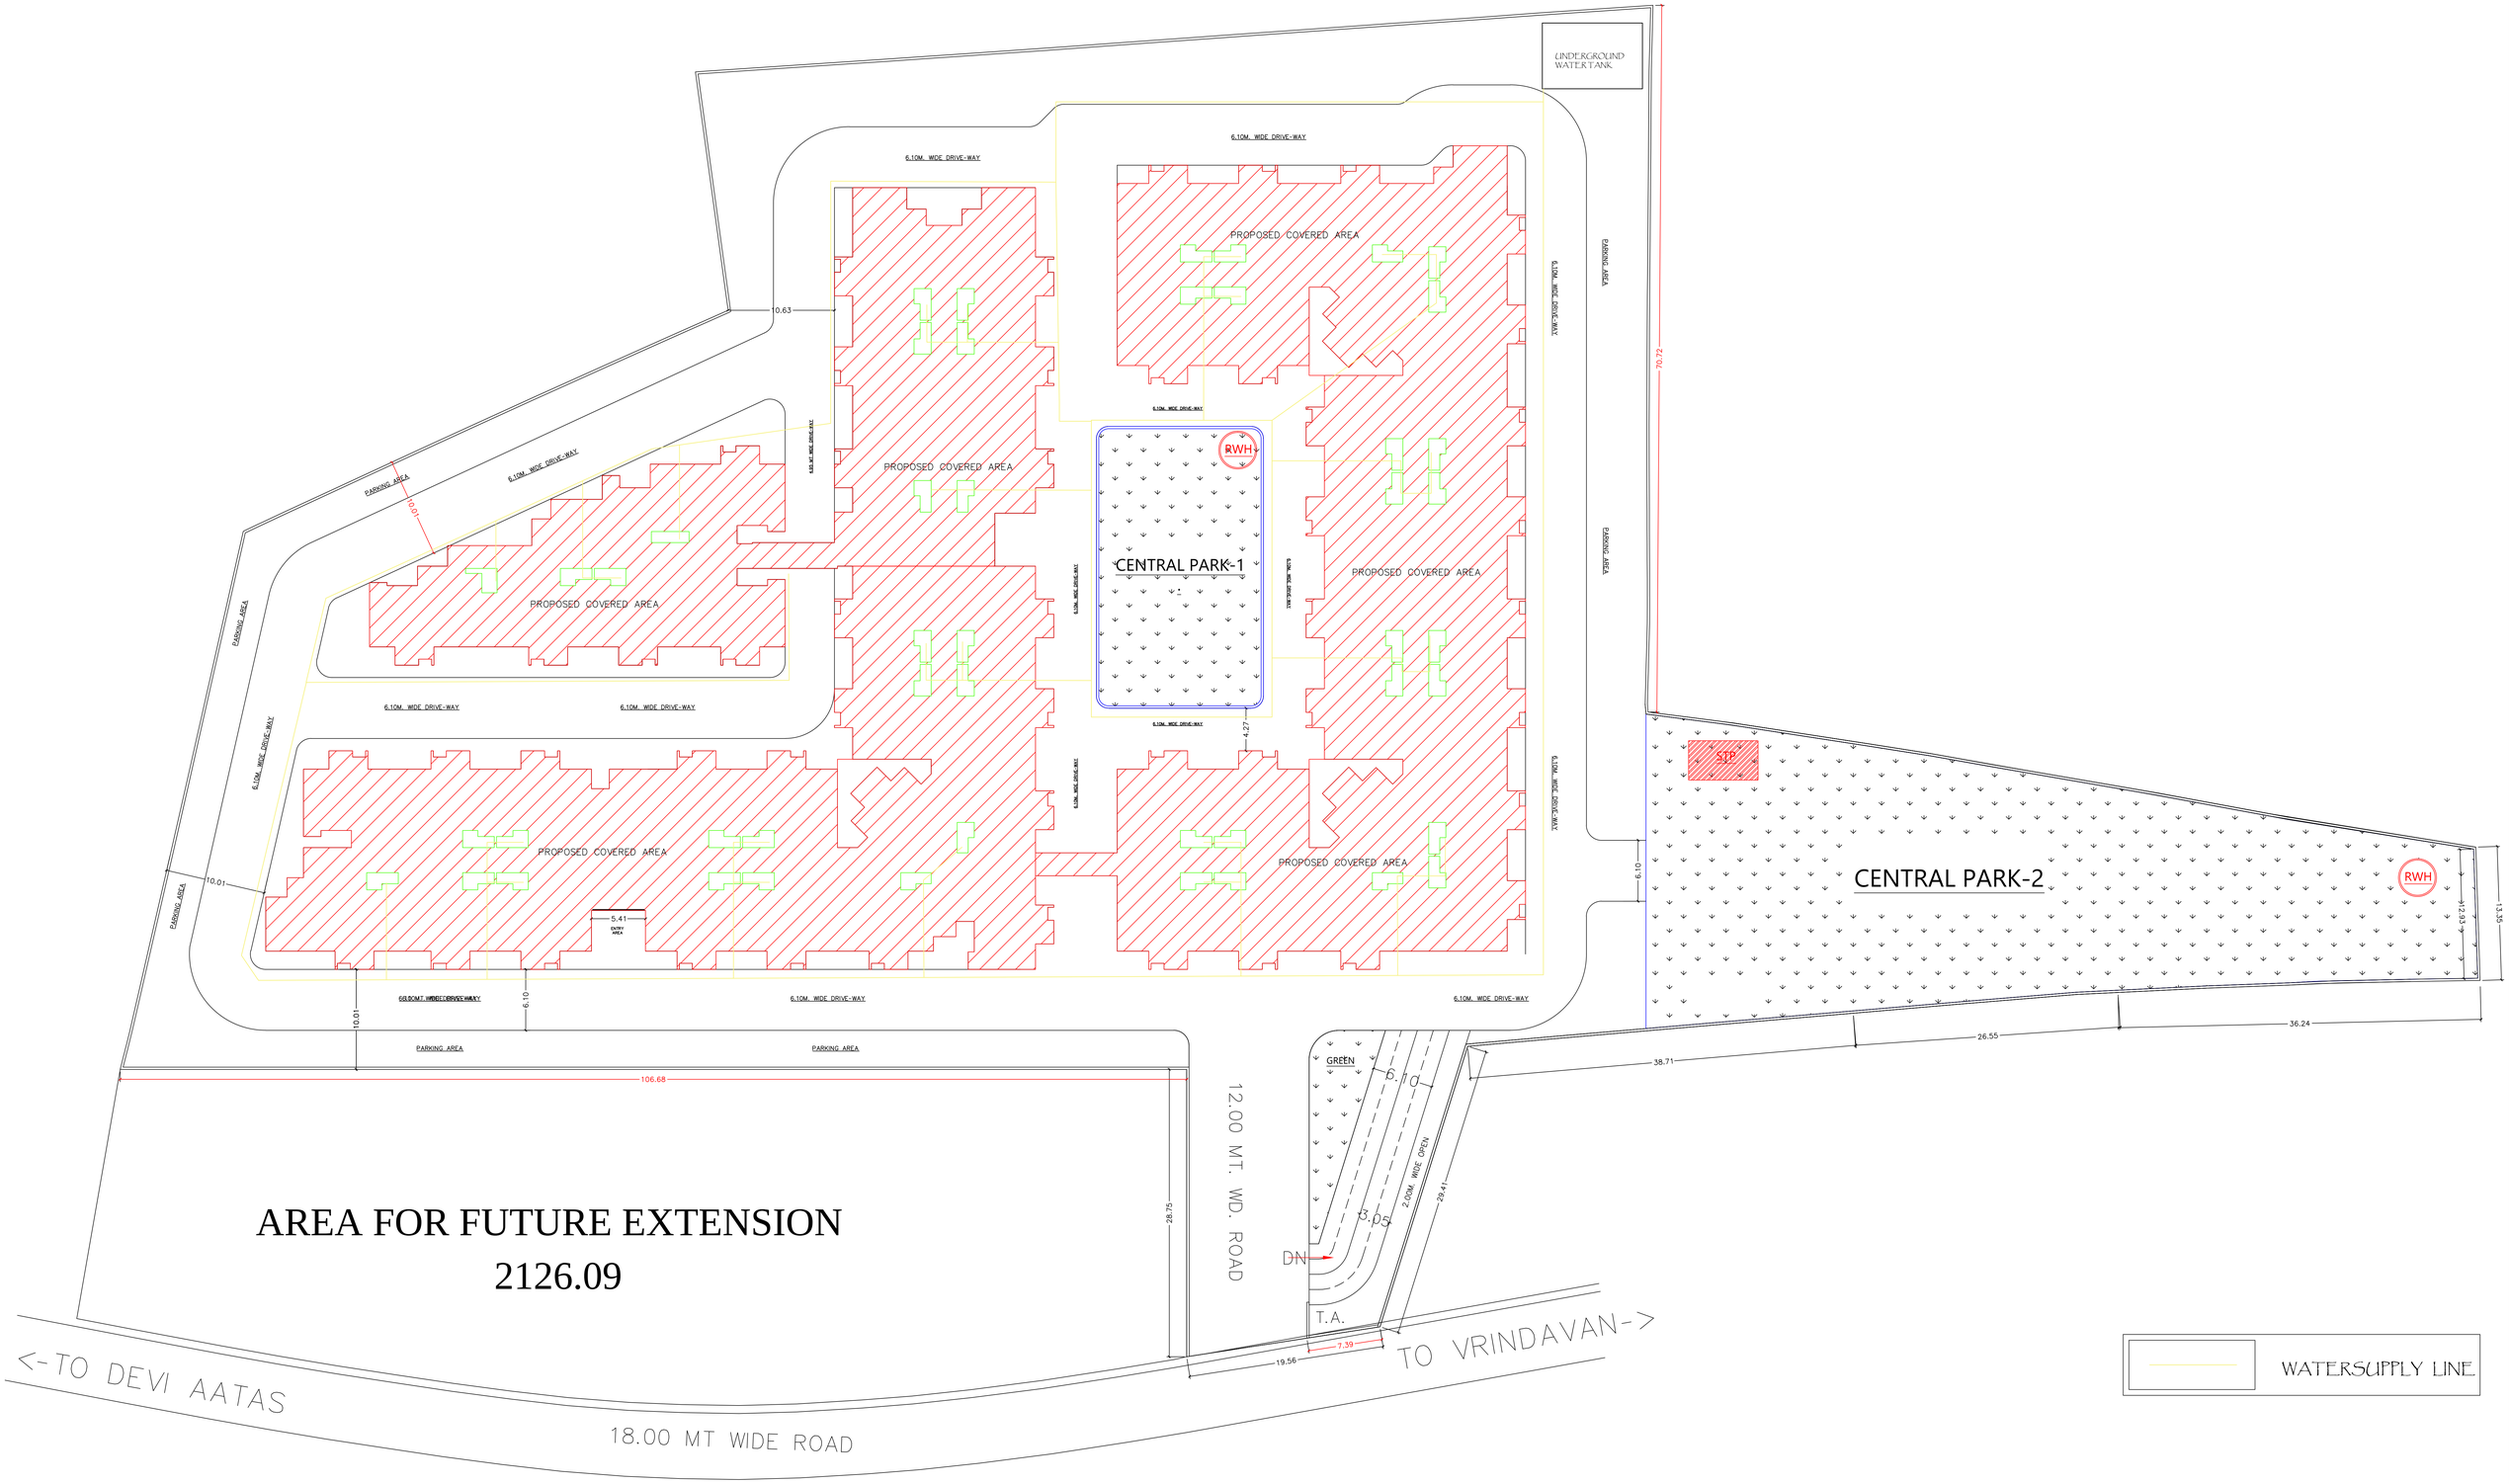
UNDERGROUND WATER TANK
6.10M. WIDE DRIVE-WAY
PROPOSED COVERED AREA
PARKING AREA
CENTRAL PARK-1
CENTRAL PARK-2
RWH
STP
0.63
10.01
70.72
4.27
5.41
DUMP AREA
9.10
13.35
12.93
26.55
36.24
38.71
106.68
28.75
12.00 MT. WD. ROAD
GREEN
6.10
3.05
2.00M. WIDE OPEN
29.41
DN
T.A.
7.39
19.56
TO VRINDAVAN->
<-TO DEVI AATAS
18.00 MT WIDE ROAD
AREA FOR FUTURE EXTENSION
2126.09
WATERSUPPLY LINE