PRODUCED BY AN AUTODESK EDUCATIONAL PRODUCT

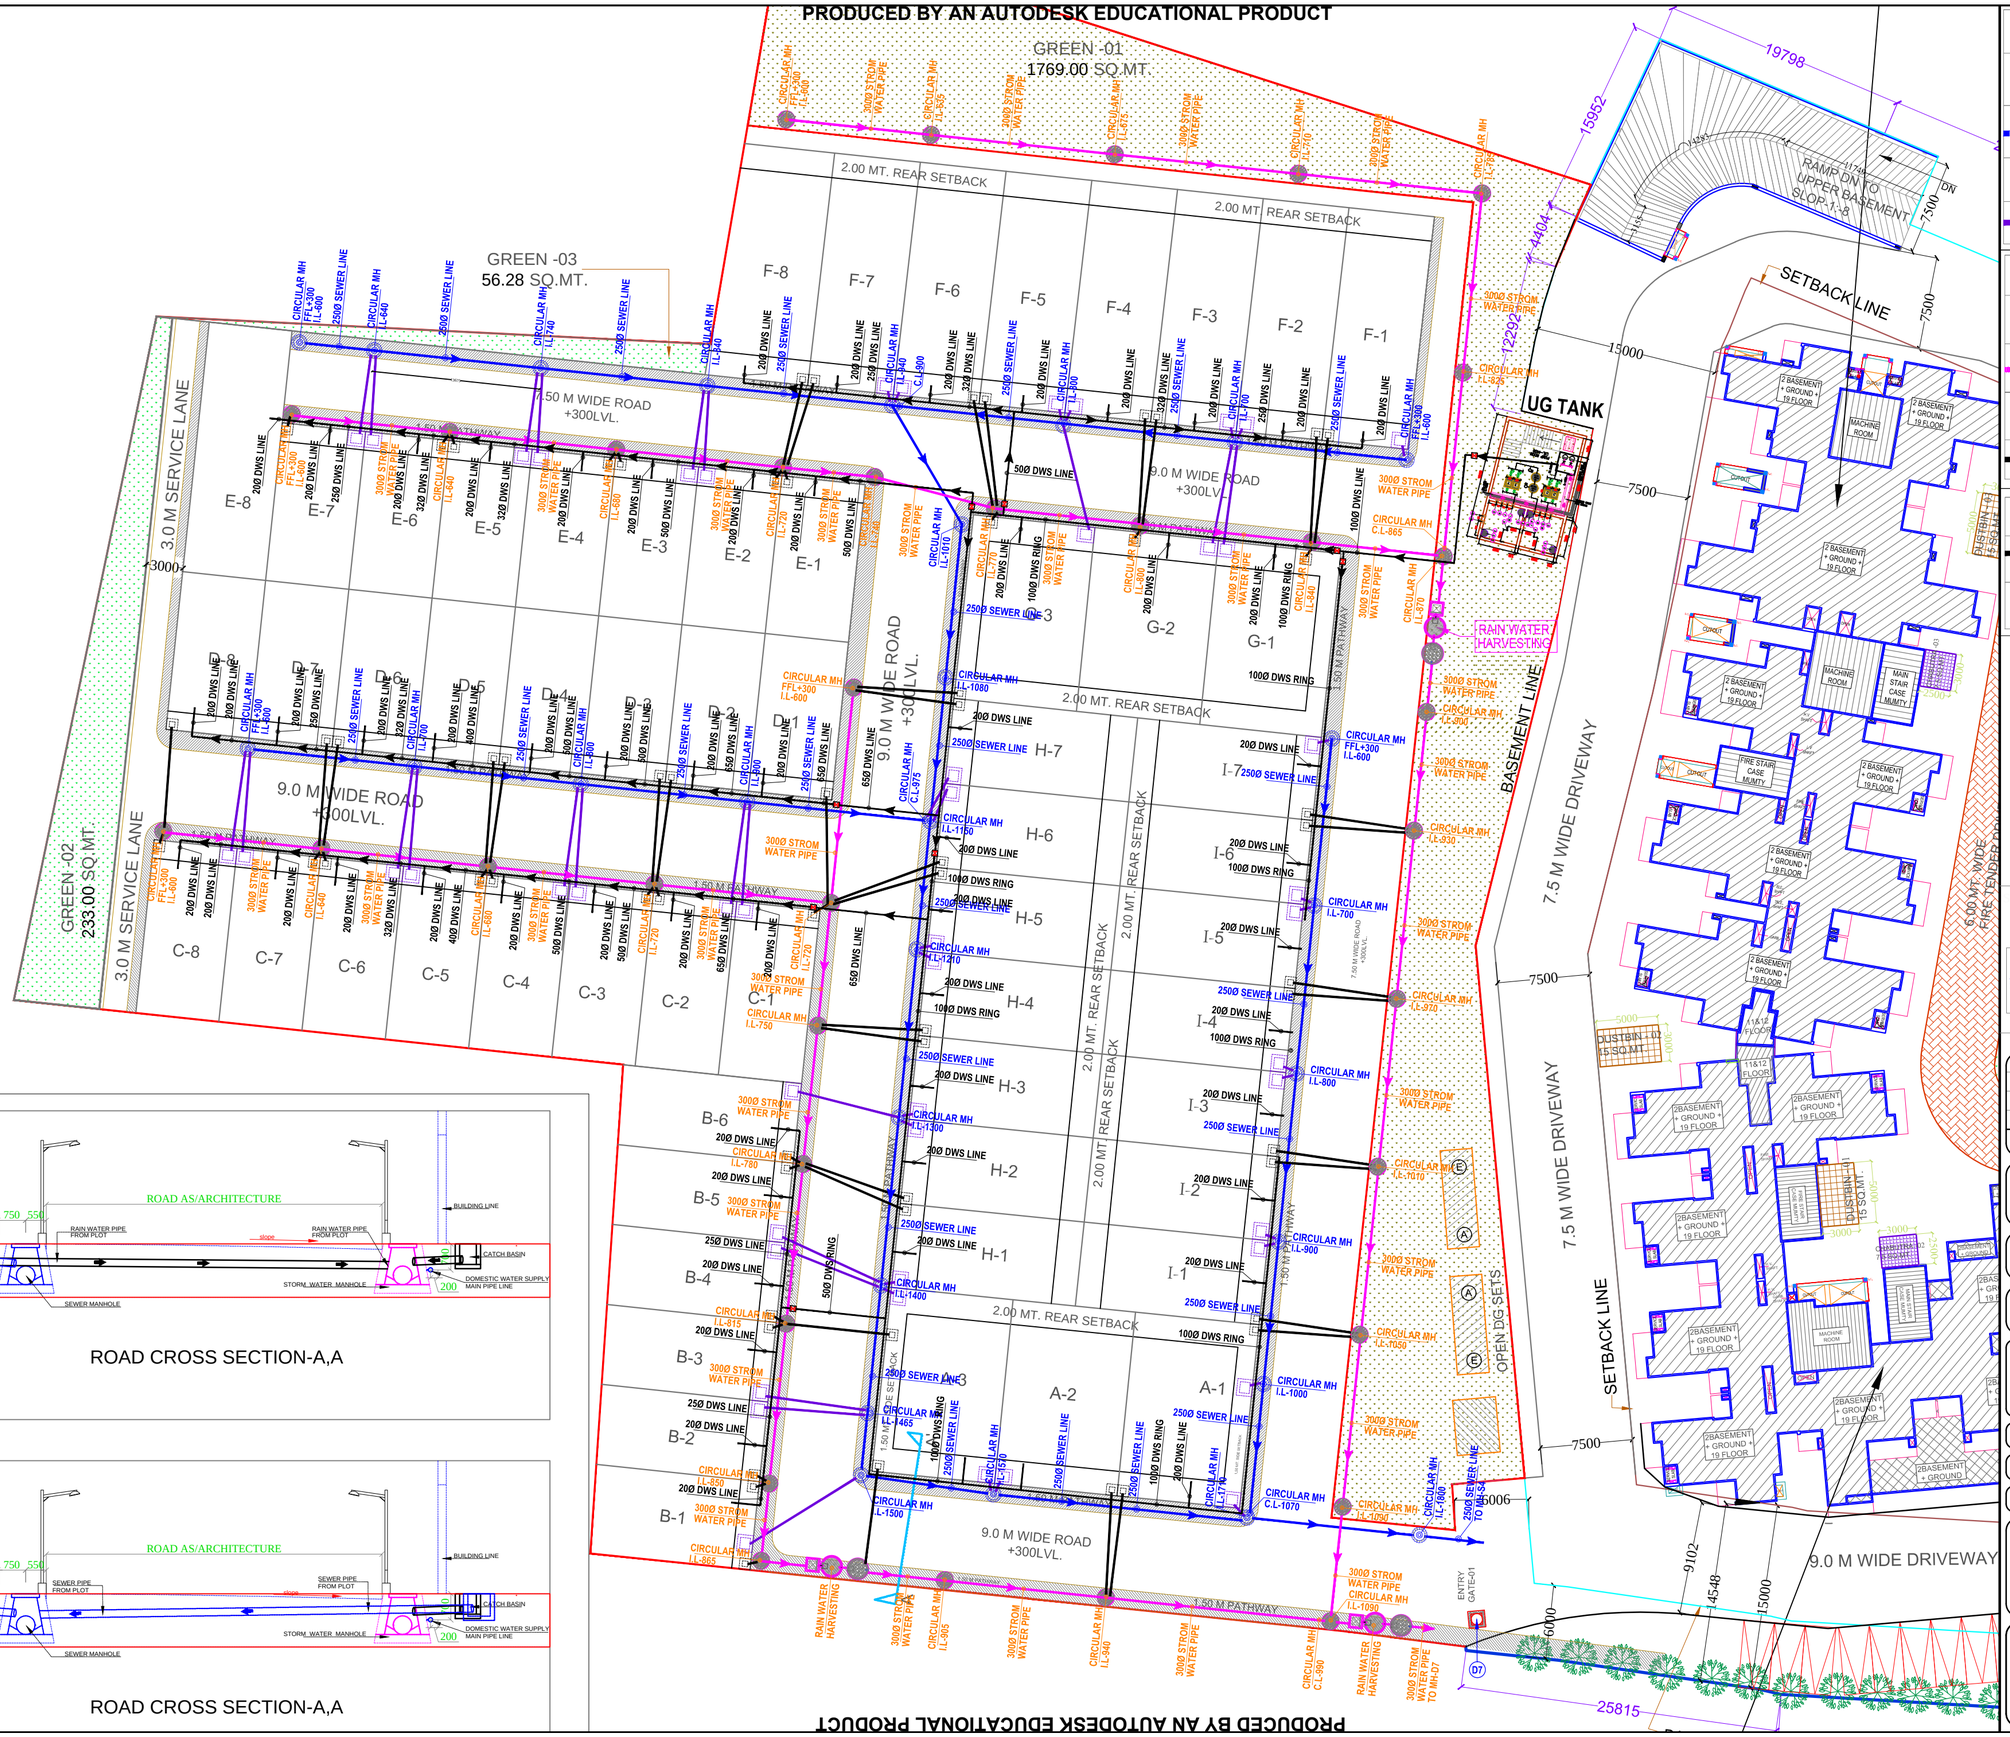

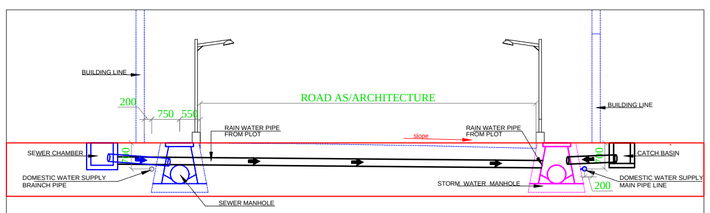

ROAD CROSS SECTION-A,A

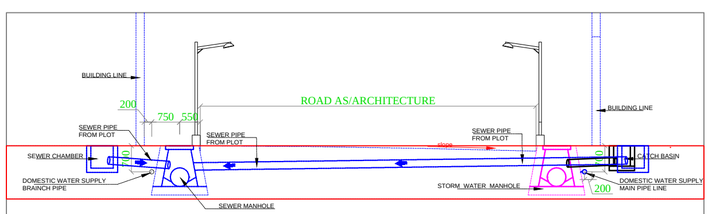

ROAD CROSS SECTION-A,A

LEGEND:–

- EXTERNAL SEWER MANHOLE
- EXTERNAL SEWER PIPE
- INTERNAL SEWER MANHOLE
- INTERNAL SEWER PIPE

LEGEND:–

- EXTERNAL STROM WATER MANHOLE CERCULAR
- EXTERNAL STORM WATER PIPE
- INTERNAL STROM WATER CATCH BASIN
- INTERNAL STORM WATER PIPE

LEGEND:–

- DOMESTIC WATER SUPPLY
- VALVE CHAMBER

BEHERA & ASSOCIATES
F-623A, LADO SARAI, BEHIND CNG FILLING STATION, New Delhi- 110030
Phone No.: 011-40583898, 9811911853
email:behera.associates@gmail.com

rev. no.	date	revision

project
JASMINE GROVE
AT NH-24, GHAZIABAD

title
LAYOUT PLAN

subtitle
EXTERNAL SEWER / DRAINAGE SYSTEM

drawing released for
☐ APPROVAL ☐ SUBMISSION
☐ ADVANCE COPY ■ CONSTRUCTION

drg. no. JG / 13B11 / ES - 03	drawn by m.singh
scale NTS	designed by S.BEHERA
date 02-07-2018	checked by S.BEHERA

architects
Space Designers International Architects Pvt. Ltd.
B-34,Sector-67, NOIDA-201301 PH :91-120-2484445, 46,47,48,49
PH :91-120-2484445, 46,47,48,49
e-mail : spacesdi@gmail.com, www.spacedi.com

services consultant
Consummate Engineering Services (P) Ltd.
cespl
Noida Office : B - 67, Sector - 67, Noida - 201 301
Lko. Office : R 006, Rohtas Plumeria, Gomti Nagar, Lucknow
Tel : (0120) 6943500 (30 Lines)
e mail : mail@cespl.in, website : www.cespl.in

PRODUCED BY AN AUTODESK EDUCATIONAL PRODUCT
PRODUCED BY AN AUTODESK EDUCATIONAL PRODUCT
PRODUCED BY AN AUTODESK EDUCATIONAL PRODUCT