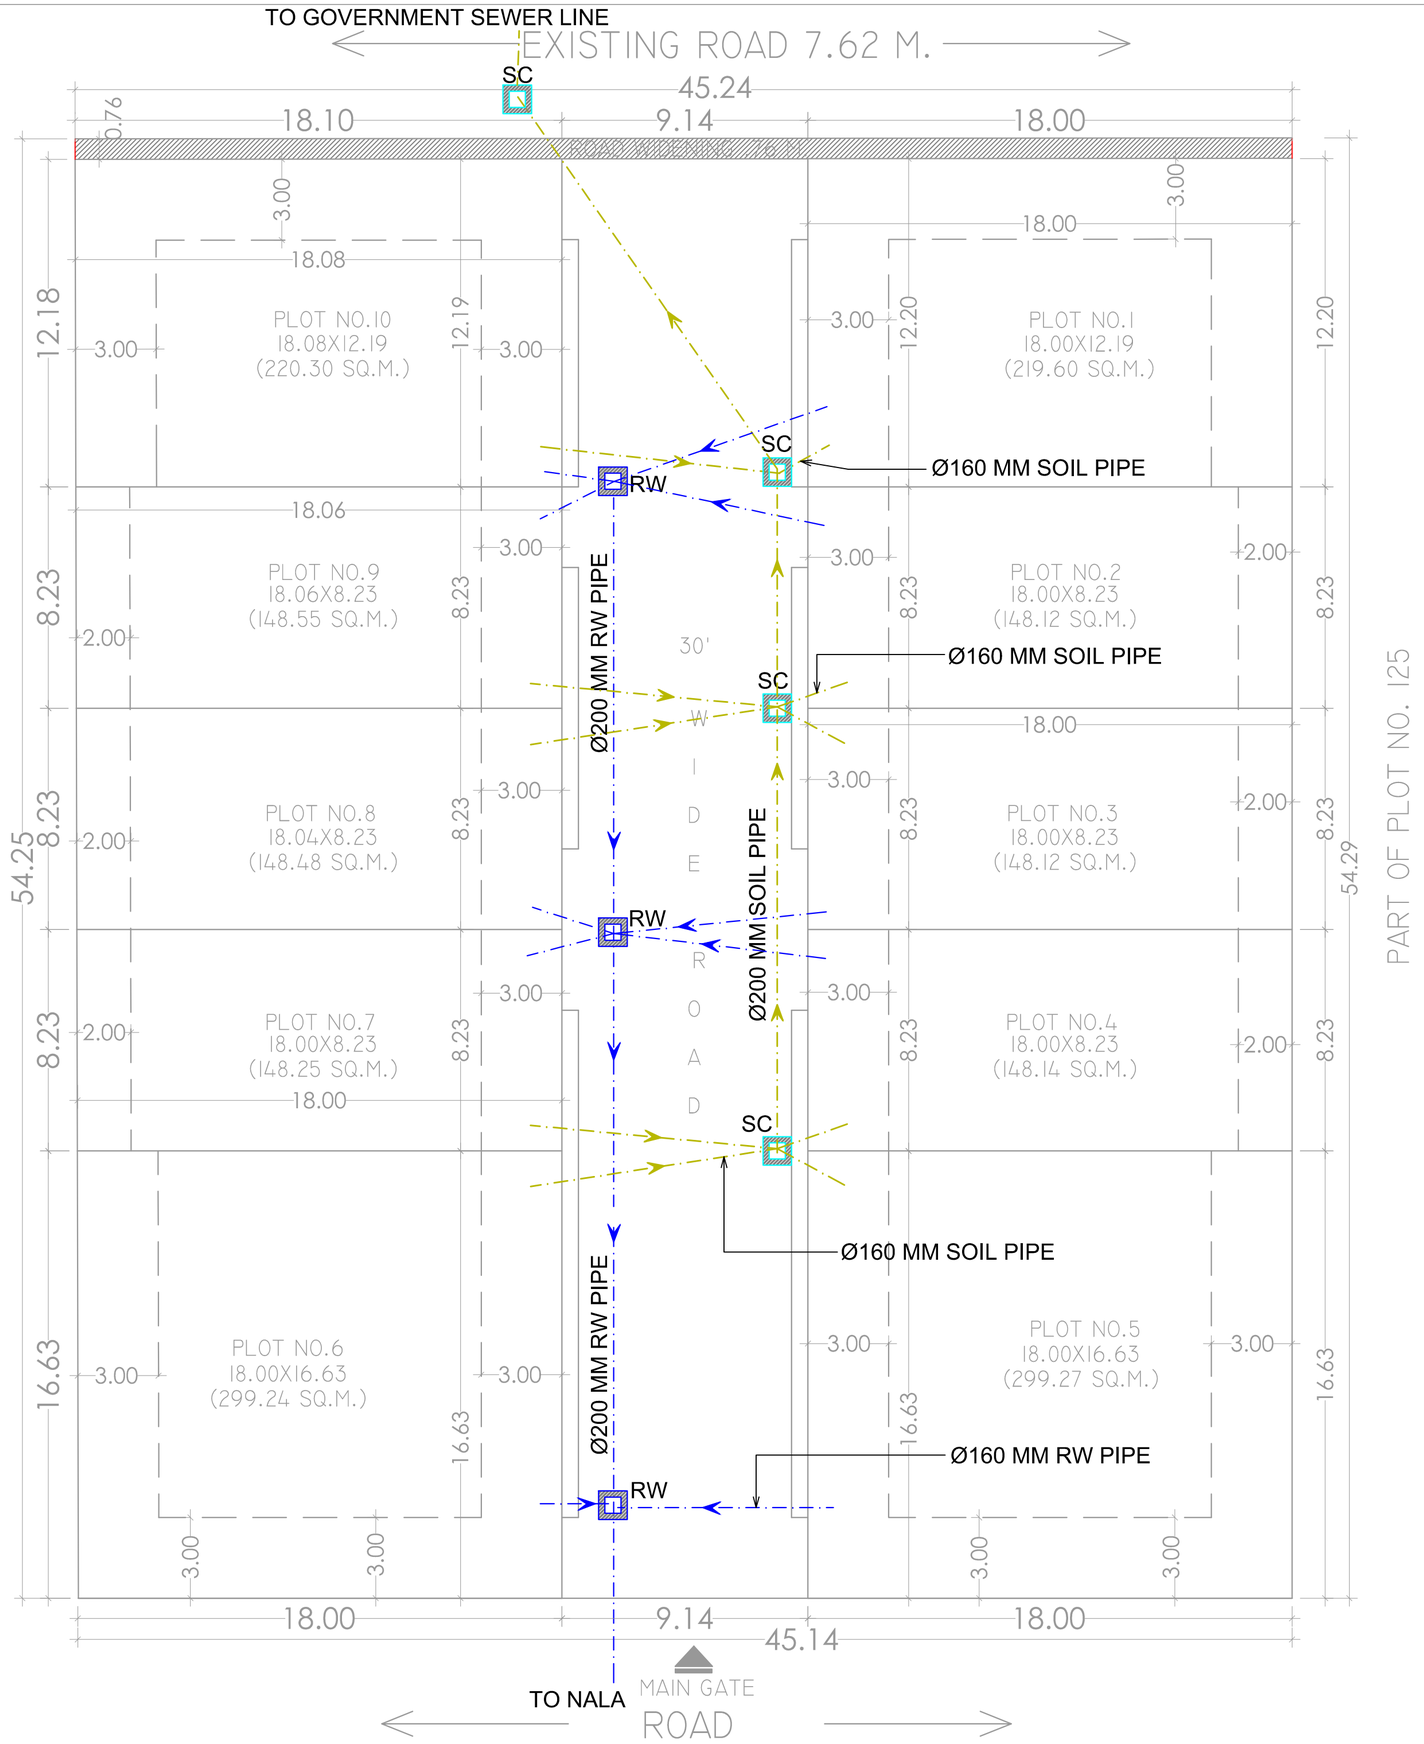

LEGEND

	RAIN WATER PIPE
	SOIL WATER PIPE
	RAIN WATER CHAMBER
	SOIL CHAMBER

DETAIL OF AREA'S :-	
TOTAL LAND AREA	2451.93 SQ.M.
ROAD WIDENING AREA	34.38 SQ.M.
BALANCE PLOT AREA	2417.55 SQ.M.
PROPOSED PLOTED AREA	1927.99 SQ. M.(79.75%)
ROAD AREA	489.56 SQ.M. (20.25%)

PROJECT:-

PROPOSED LAYOUT ON ARAJI NO. 870
PART OF PLOT NO. 125 DELHI
SUJANPUR.

NAME OF OWNERS:-

1. DARSHAN LAL KOHALI .
2. JOGENDRA KUMAR .
3. JAGJIT KUMAR.
4. JAGMOHAN LAL

OWNER SIGN.	ARCH. SIGN.