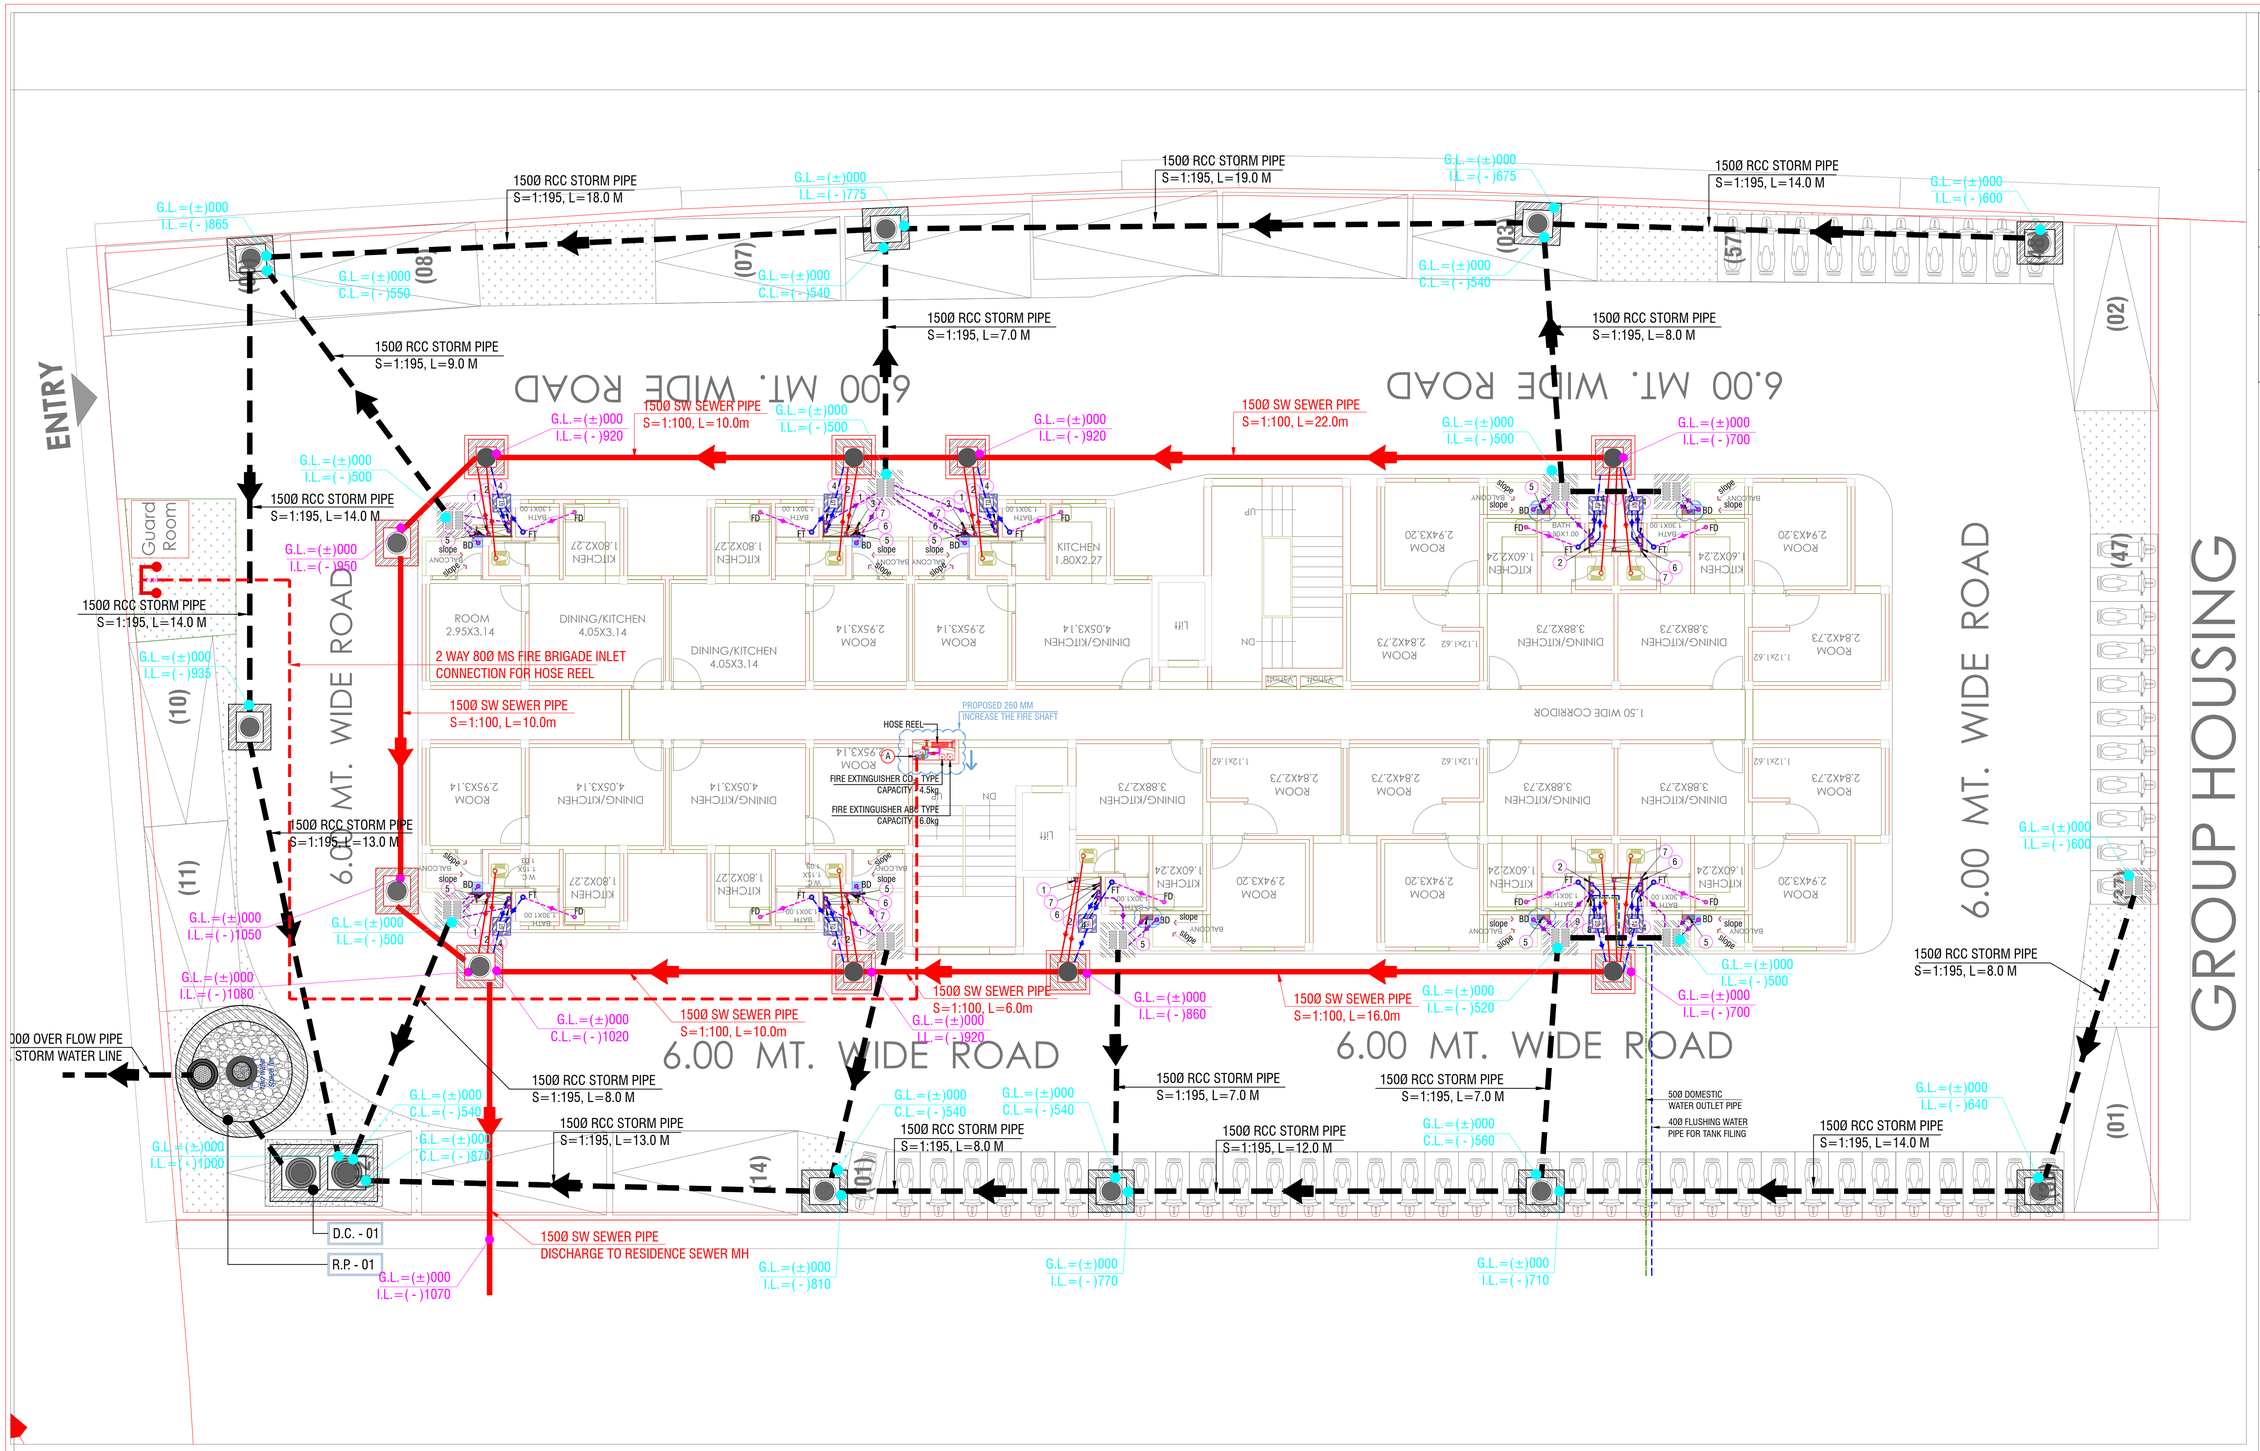


## PLUMBING NOTES:

1. WASH BASIN TO FLOOR TRAP (FT) 40 OD uPVC PIPE.
2. KITCHEN SINK TO FLOOR TRAP (FT) uPVC FLEXIBLE PIPE.
3. FLOOR DRAIN (FD) TO FLOOR TRAP (FT) 63 OD uPVC WASTE PIPE.
4. 110 OD uPVC PIPE USED FOR SOIL & WASTE.
5. 160 OD uPVC PIPE USED FOR TERRACE RAIN WATER
6. 90 OD uPVC PIPE USED FOR BALCONY.

## SCHEDULE OF PIPES :

| PIPE NO. | DESCRIPTION |
|---|---|
| 1 | 110 OD uPVC SOIL PIPE |
| 2 | 110 OD uPVC WASTE PIPE |
| 3 | 75 OD uPVC ANTI-SYPHONAGE PIPE |
| 4 | 110 OD uPVC TERRACE RAIN WATER PIPE |
| 5 | 90 OD uPVC TERRACE RAIN WATER PIPE |
| 6 | DOMESTIC WATER SUPPLY D/N TAKE PIPE* |
| 7 | FLUSHING WATER SUPPLY D/N TAKE PIPE* |
| 8 | DOMESTIC WATER SUPPLY RISER* |
| 9 | FLUSHING WATER SUPPLY RISER* |
| FT | FLOOR TRAP (110 x 110) MM, |
| FD | FLOOR DRAIN (110 x 63) MM |
| BD | BALCONY DRAIN (110 x 63) MM |

## FIRE LEGEND :-

(A) ..... 100Ø M.S. DOWN COMER PIPE

HOSE REEL

## IMPORTANT NOTES:-

(250 x 250)mm CUT OUT IN HOSE REEL.

1.) 100Ø M.S. DOWN COMER PIPE

GULLY TRAP SIZE : 300 x 300 MM

SEWER MANHOLE SIZE : 600 x 600 MM

SEWER MANHOLE SIZE : 900 x 800 MM

STORM CATCH BASIN SIZE : 600 x 600 MM

STORM CATCH BASIN SIZE : 800 x 900 MM

ISSUES

REVISIONS

PURPOSE OF DRAWING

G.F.C. | TENDER | INFORMATION ONLY | APPROVAL ONLY

ARCHITECT SIGN : | OWNER SIGN :

WORKING DRAWING

PROJECT:
PROPOSED MINI TOWNSHIP ORO COUNTY
AT MADIYAON, LUCKNOW

CLIENT:
ORO COUNTY/DEV./W-01

ARCHITECT & ASSOCIATES:
espaces
Ar. SANJAY KR. GUPTA
108, CORPORATE CHAMBER-I,
VIBHUTI KHAND, GOMTI NAGAR, LUCKNOW
Ph.No.- 4065958, 09415114589
email-espaces_arch@rediffmail.com

MEP CONSULTANTS:
PARADISE CONSULTANTS
PLOT NO. 96, POCKET-1, BASEMENT
JASOLA VIHAR NEW DELHI - 110025
PH.+91-11-29943601, 41030619
E-mail: paradiseconsultants@gmail.com

DRAWING TITLE : EWS
GROUND & SITE PLAN
PLUMBING & FIRE LAYOUT

| | | | |
|---|---|---|---|
| scale : | 1:125 (A2) | drawn by : | AJAY |
| date : | 24/09/2022 | checked by: | VIKRAM |
| project no : | ---------- | approved by : | NAFEES |

drawing no : PL-PC-ORO-II-EWS-101

REVISION R0

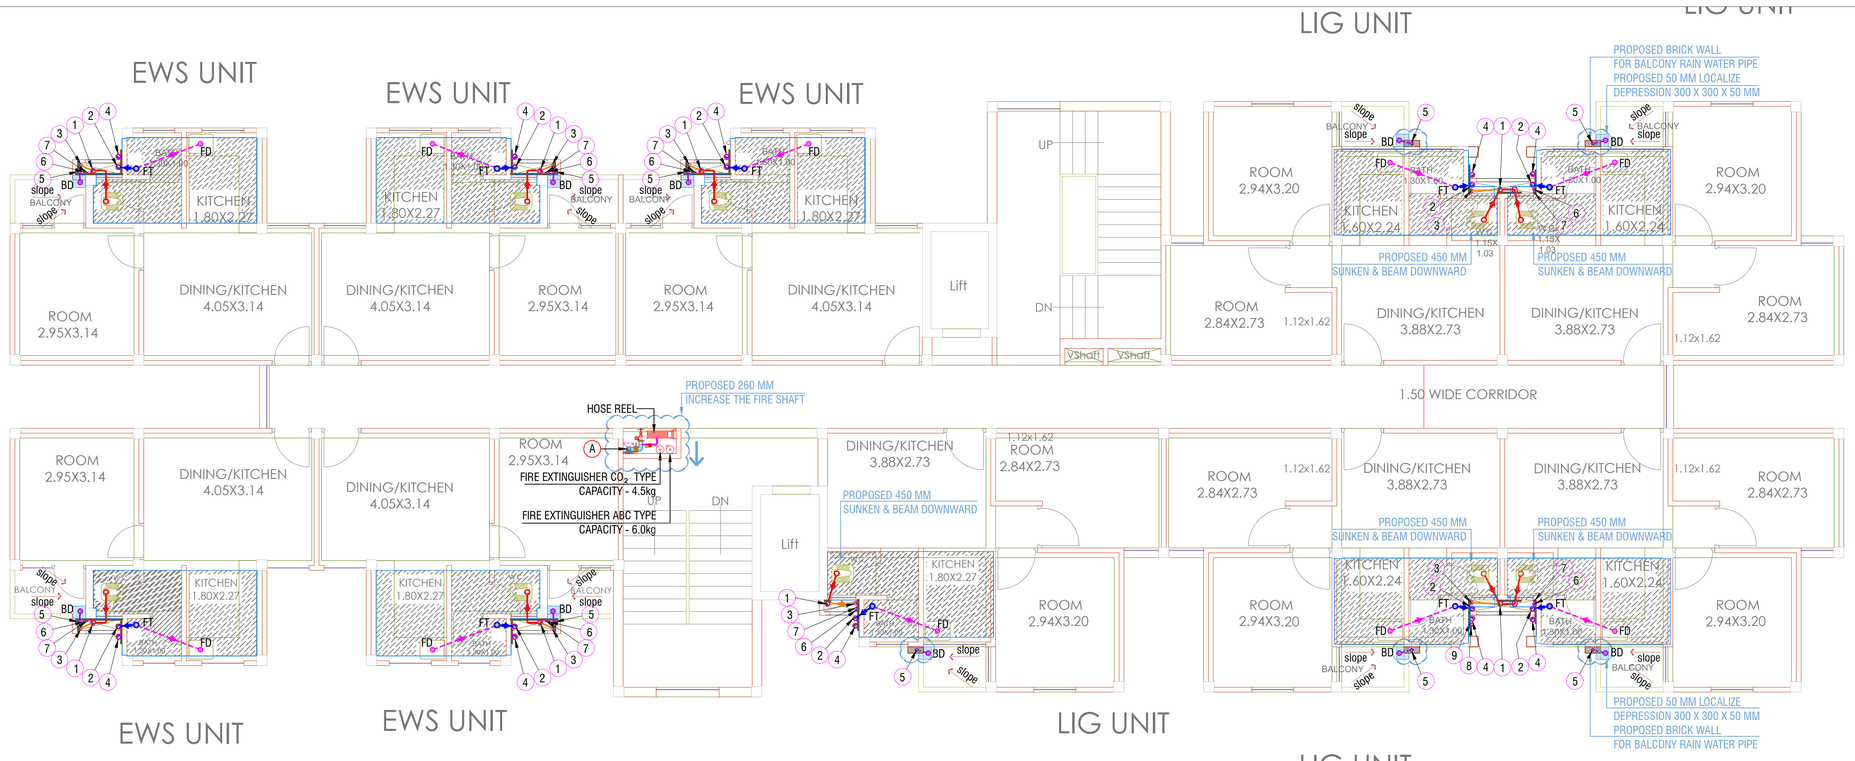


## FIRST, SECOND, THIRD, FOURTH, FIFTH, SIXTH & SEVENTH FLOOR PLAN
(SCALE 1:100)

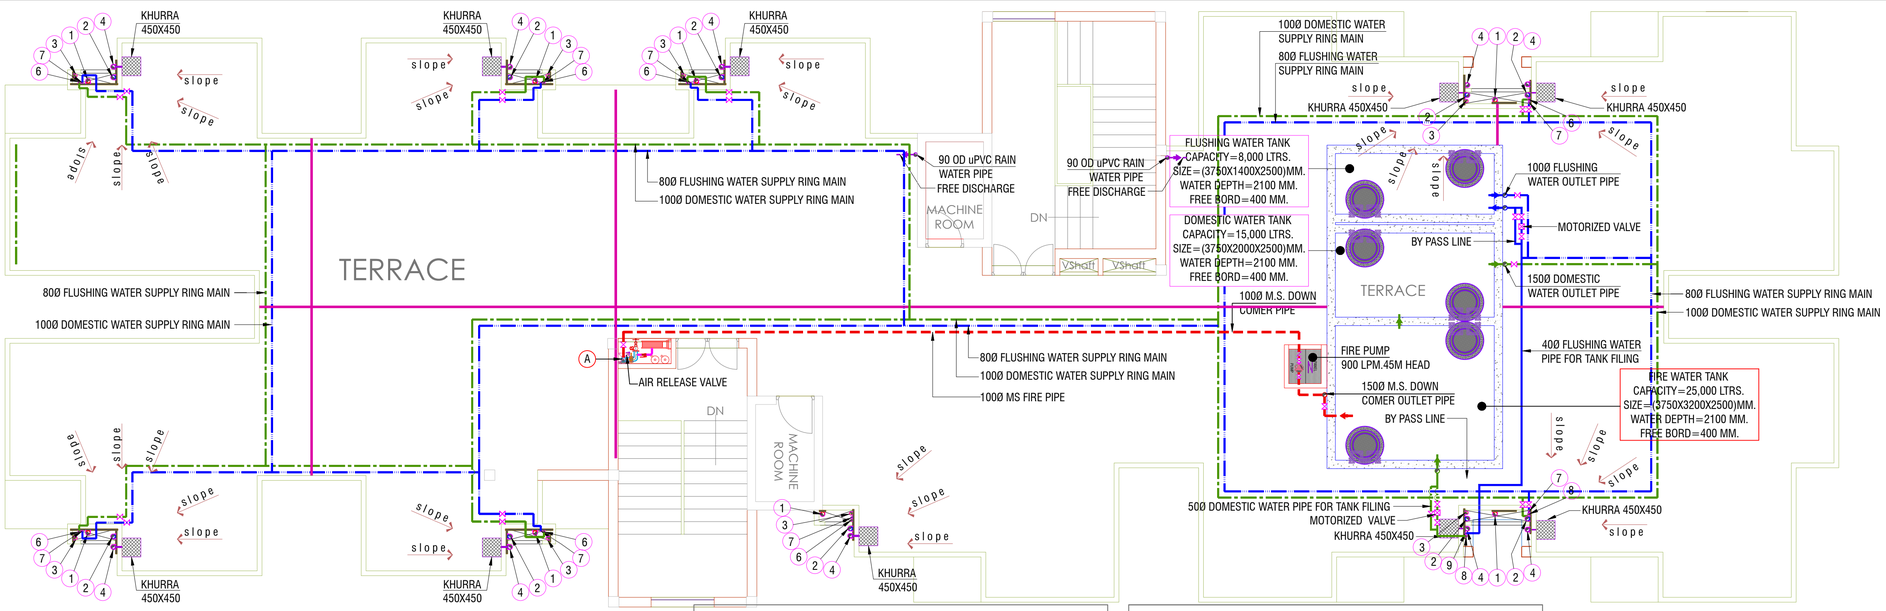


## TERRACE PLAN
(SCALE 1:100)

### FIRE LEGEND :-

| | |
|---|---|
| A | 1000Ø M.S. DOWN COMER PIPE |
| | HOSE REEL |

### IMPORTANT NOTES:-

(250 x 250)mm CUT OUT IN HOSE REEL.

1.) 1000Ø M.S. DOWN COMER PIPE

### PLUMBING NOTES:

| | |
|---|---|
| 1. | WASH BASIN TO FLOOR TRAP (FT) 40 OD uPVC PIPE. |
| 2. | KITCHEN SINK TO FLOOR TRAP (FT) uPVC FLEXIBLE PIPE. |
| 3. | FLOOR DRAIN (FD) TO FLOOR TRAP (FT) 63 OD uPVC WASTE PIPE. |
| 4. | 110 OD uPVC PIPE USED FOR SOIL & WASTE. |
| 5. | 160 OD uPVC PIPE USED FOR TERRACE RAIN WATER |
| 6. | 90 OD uPVC PIPE USED FOR BALCONY. |

### SCHEDULE OF PIPES :

| PIPE NO. | DESCRIPTION |
|---|---|
| 1 | 110 OD uPVC SOIL PIPE |
| 2 | 110 OD uPVC WASTE PIPE |
| 3 | 75 OD uPVC ANTI-SYPHONAGE PIPE |
| 4 | 110 OD uPVC TERRACE RAIN WATER PIPE |
| 5 | 90 OD uPVC TERRACE RAIN WATER PIPE |
| 6 | DOMESTIC WATER SUPPLY D/N TAKE PIPE* |
| 7 | FLUSHING WATER SUPPLY D/N TAKE PIPE* |
| 8 | DOMESTIC WATER SUPPLY RISER* |
| 9 | FLUSHING WATER SUPPLY RISER* |
| FT | FLOOR TRAP (110 x 110) MM, |
| FD | FLOOR DRAIN (110 x 63) MM |
| BD | BALCONY DRAIN (110 x 63) MM |

ISSUES

REVISIONS

PURPOSE OF DRAWING

G.F.C. | TENDER | INFORMATION ONLY | APPROVAL ONLY

ARCHITECT SIGN : | OWNER SIGN :

WORKING DRAWING

PROJECT:
PROPOSED MINI TOWNSHIP ORO COUNTY AT MADIYAON, LUCKNOW

CLIENT:
ORO COUNTY/DEV./W-01

ARCHITECT & ASSOCIATES:
espaces
Ar. SANJAY KR. GUPTA
108, CORPORATE CHAMBER-I,
VIBHUTI KHAND, GOMTI NAGAR, LUCKNOW
Ph.No.- 4065958, 09415114589
email-espaces_arch@rediffmail.com

MEP CONSULTANTS:
PARADISE CONSULTANTS
PLOT NO. 96, POCKET-1, BASEMENT
JASOLA VIHAR NEW DELHI - 110025
PH+91-11-29943601, 41030619
E-mail: paradiseconsultants@gmail.com

DRAWING TITLE : EWS TYPICAL & TERRACE PLAN PLUMBING & FIRE LAYOUT

| | | | |
|---|---|---|---|
| scale : | 1:100 (A2) | drawn by : | AJAY |
| date : | 24/09/2022 | checked by: | VIKRAM |
| project no : | ---------- | approved by : | NAFEES |

drawing no : PL-PC-ORO-II-EWS-102

REVISION R0