PRODUCED BY AN AUTODESK EDUCATIONAL PRODUCT

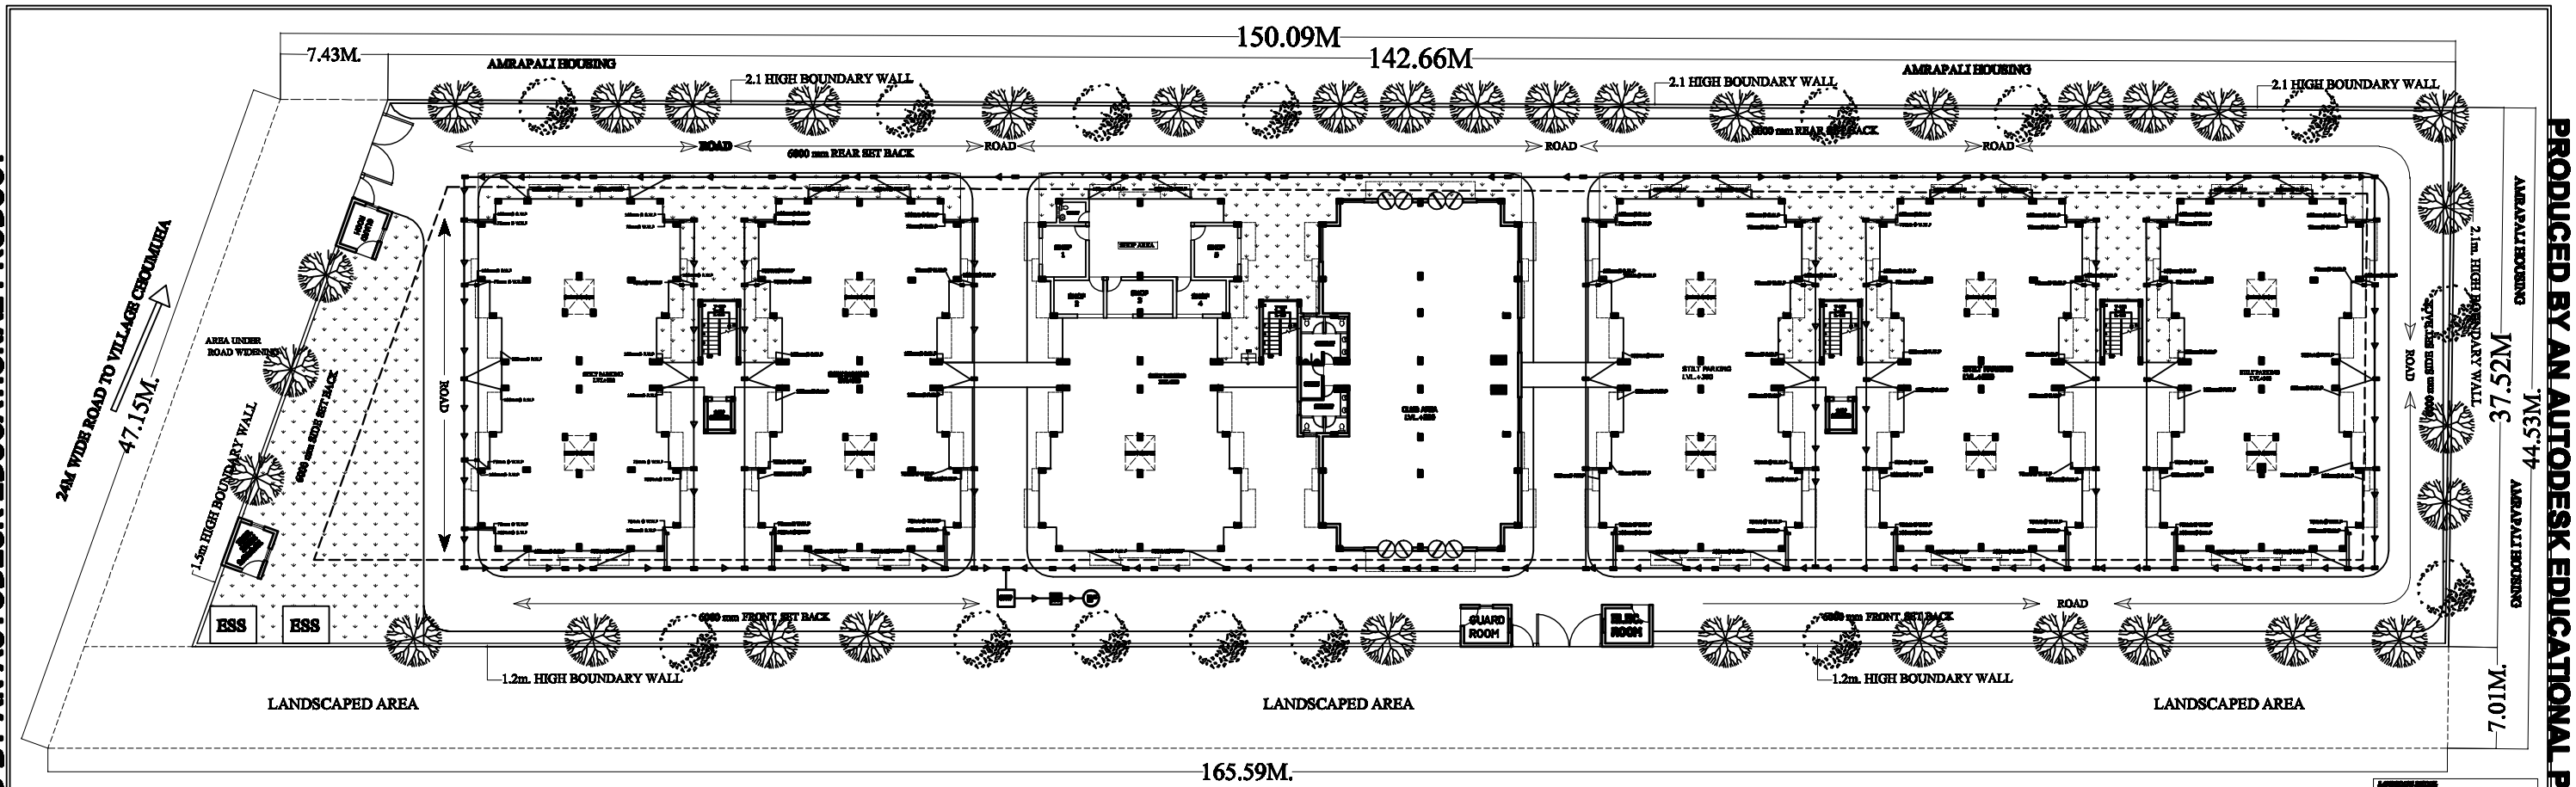

24M WIDE MASTER PLAN ROAD TO NH-2 ⟶

LEGEND

100Ø → RAIN WATER PIPE	→ PIPES
75Ø → WASTE WATER PIPE	→ SOAK PIT
100Ø → SOIL WASTE PIPE	→ SEPTIC TANK
G.V. → GULLY TRAP	→ S.T.P
M.H. → MAN HOLE	

PROJECT :-

EXISTING AFFORDABLE GROUP HOUSING AT KHASRA NO. - 480 AND 559 VILLAGE CHOMUHA, TAHESIL CHHATA, DISTT. MATHURA, U.P.

FOR
M/S SHAH BUILDERS AND DEVELOPERS PVT. LTD.

ARCHITECT'S SIGN.

OWNER'S SIGN.

DWG.TITLE

STILT BLOCK(LAN (PLUMBING)

DATE 04 JAN. 2017

SCALE 1:100

2

T H E D E S I G N E R S

ARCHITECTS & INTERIOR DESIGNERS
39 - EAST GURU ANGAD NAGAR,
LAXMI NAGAR DELHI - 110092
TEL. - 22423668, 22515092

PRODUCED BY AN AUTODESK EDUCATIONAL PRODUCT

PRODUCED BY AN AUTODESK EDUCATIONAL PRODUCT

PRODUCED BY AN AUTODESK EDUCATIONAL PRODUCT