DESIGN OF INTERNAL SEWERAGE SYSTEM OF SEC-5 JAGRITI VIHAR YOJNA NO.-11(EXT.) MEERUT

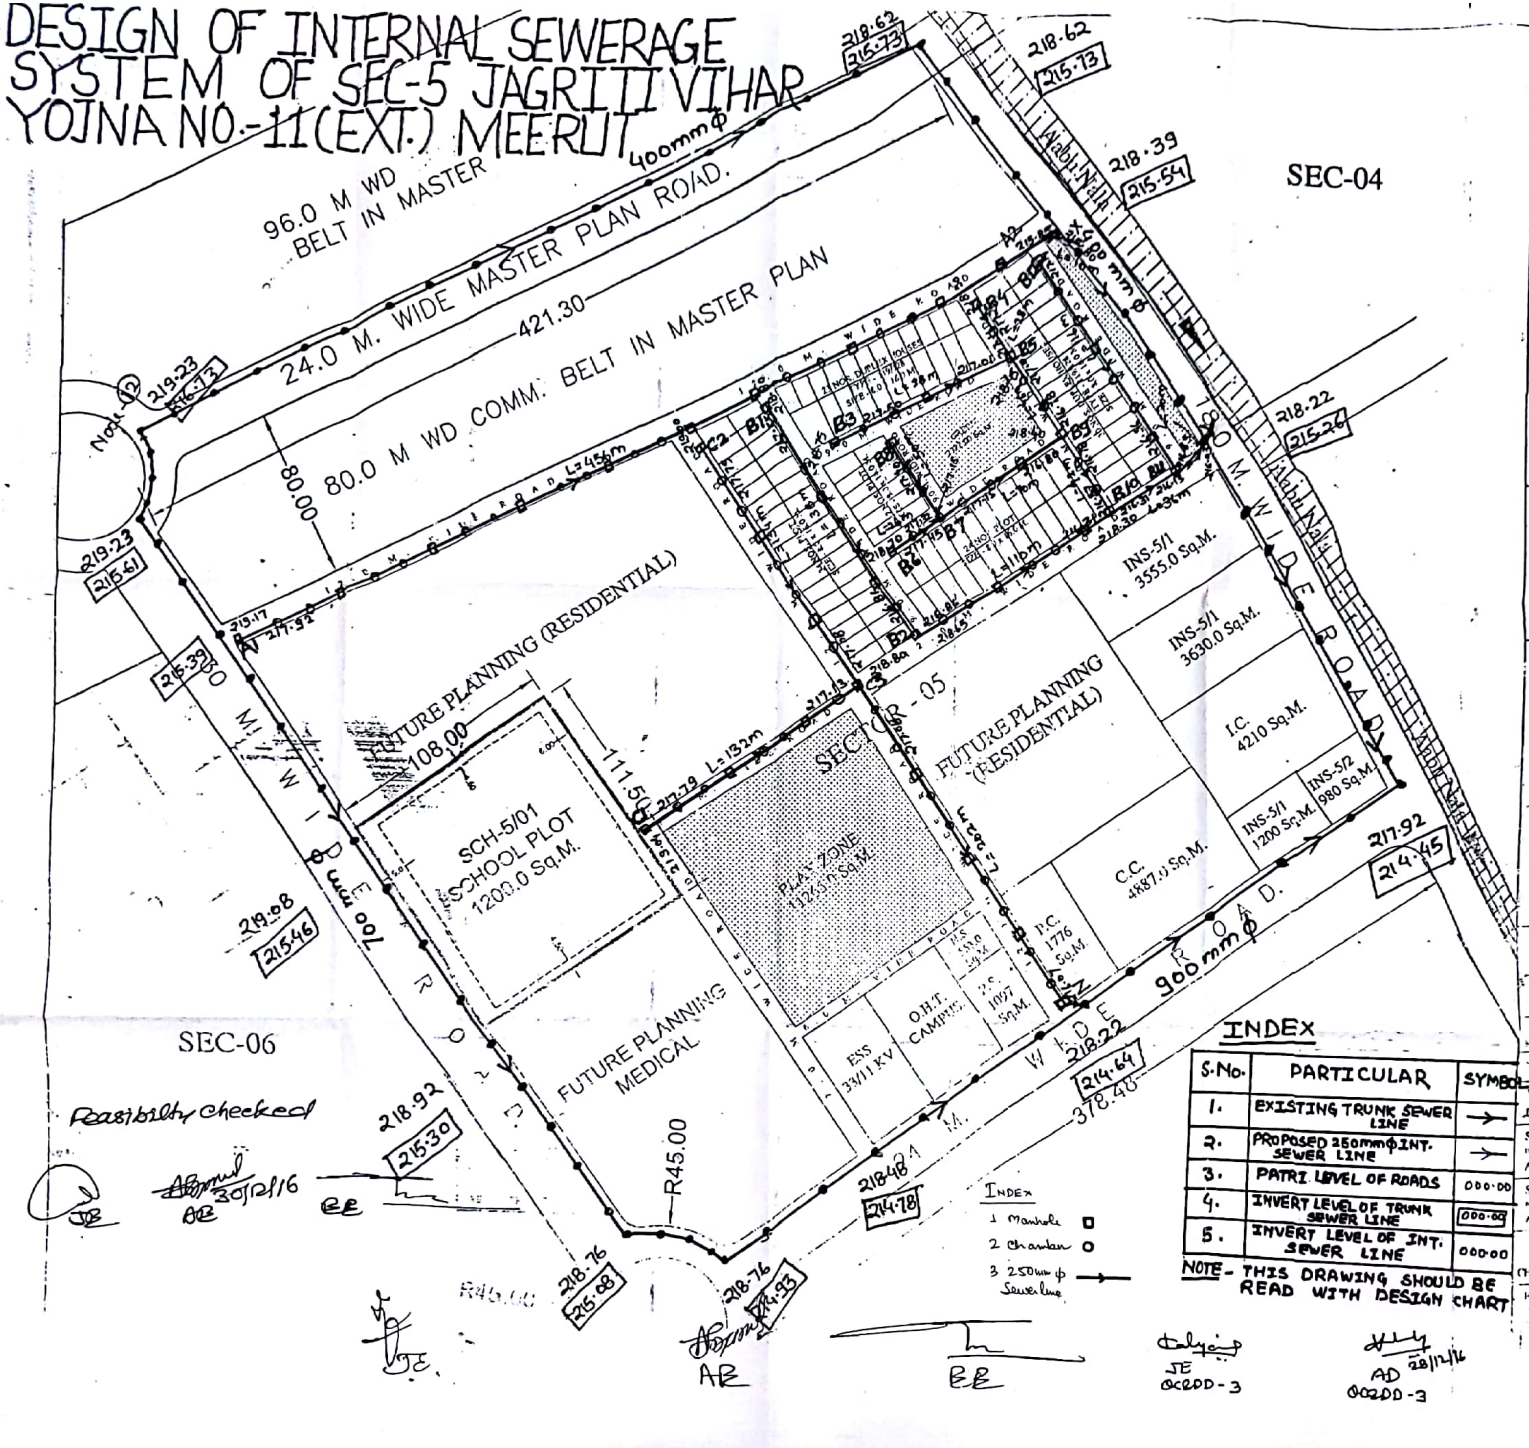

INDEX

S.No.	PARTICULAR	SYMBOL
1.	EXISTING TRUNK SEWER LINE	→
2.	PROPOSED 250mm ϕ INT. SEWER LINE	→
3.	PATRI LEVEL OF ROADS	000·00
4.	INVERT LEVEL OF TRUNK SEWER LINE	000·00
5.	INVERT LEVEL OF INT. SEWER LINE	000·00

NOTE- THIS DRAWING SHOULD BE READ WITH DESIGN CHART

INDEX
1 Manhole
2 Chamber
3 250mm ϕ Sewer line

UPAVP
ARCHITECTURE AND PLANNING UNIT-1
NEELGIRI COMPLEX, INDIRA NAGAR
LUCKNOW

PART LAYOUT PLAN

NOTE -
1. THIS LAY-OUT PLAN HAS BEEN REVISED IN ACCORDANCE WITH THE DECISION TAKEN IN THE CIRCLE - ZONAL MEET DATED 17.06.2016 IN MEERUT & DECISION BY H.C. DATED 16.06.2016 & 30.09.2016
2. THE DRAWING SUPERSEDES PREVIOUS L.O.P. APPROVED DATED 26.09.2016.
3. FEASIBILITY FOR THE DRG. HAS BEEN RECIEVED VIDE LETTER NO.1392/Y-6/124 DATED 23.11.2016 BY E.E. CD.-05 WHICH HAS BEEN RECOMENDED BY SE-2 VIDE HIS LETTER NO. 2362 DATED 26.11.2013.

CONSTRUCTION PARAMETERS

FOR SCHOOL PLOT NO. SCH - 5/01
SET BACKS : AS SHOWN
GROUND COV. : 35%
F.A.R. : 1.2
PARKING & OTHER REQUIREMENTS SHALL BE AS PER UPVIDHI-2008/NBC.

निर्माण हेतु प्रमाणित
वास्तुविद / इंजीनियर
दिनांक 28/12/16

PART L.O.P. OF SCHEME NO-11
JAGRITI VIHAR YOJNA, MEERUT.

REVISED LAY-OUT PLAN FOR SECTOR - 5

SCALE :

DATE : 07.12.2016

V.B.PATHAK, Draughtsman
SUBODH KUMAR, ASSTT. ARCHITECT PLANNER
S.J.YADAV, ARCHITECT PLANNER
CHIEF ARCHITECT PLANNER

Approved
Director 20/1/17
Quality Control & Design Circle
U.P.A.V.P., Lucknow

Scanned by CamScanner