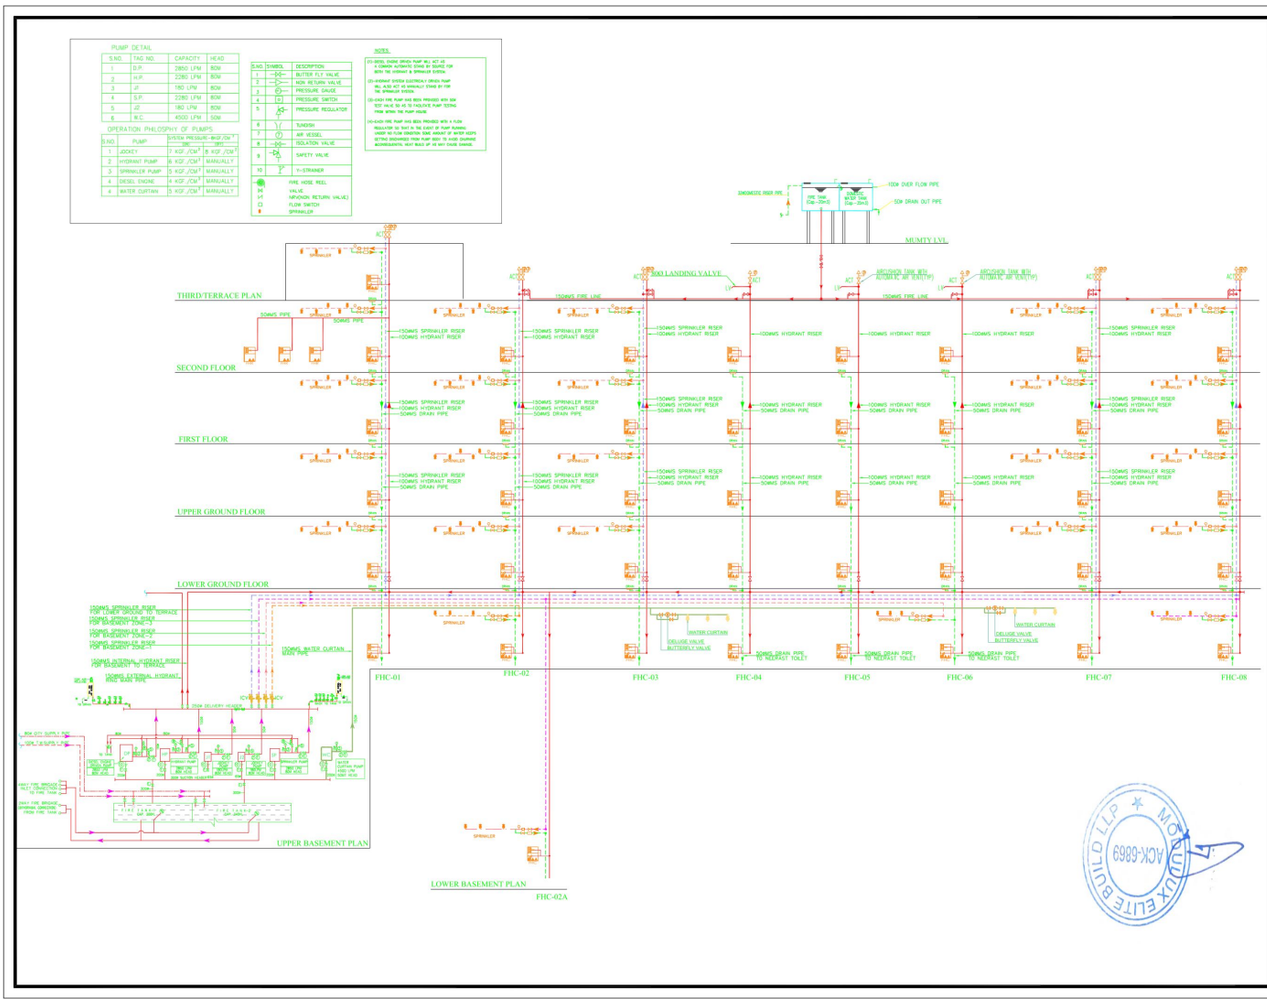

DATE	NO.	ISSUED TO	FOR

ISSUES

DATE	REV. NO.	DESCRIPTION

REVISIONS

CLIENT

PROJECT

"THE HIVE" ON COMMERCIAL BLOCL-L
ATANAND VIHAR SCHEME, HAPUR

ARCHITECTS

Space Designers International
A-1, SECTOR-16, NOIDA
Ph. +91-120-4311400
Fax. +91-120-4311410
Web. www.spacedesigners.net
Email. info@spacedesigners.net

MEP Consultant

MAVERICK ENGG. CONSULTANT(P) LTD.
Electro-Mechanical Consulting engineers
A-445,4TH FLOOR
LOGIXTECHNOVA,SECTOR-132,NOIDA-201304
P. +91-0120)4161,9811933696
E-mail, mavrickenggmep@gmail.com,
mavenickengg23@gmail.com

WATER & PLUMBING SUPPLY

TITLE:

WATER & PLUMBING SUPPLY SCHEMATIC DRAWING

DRN BY: P.K.	APPROVED BY:
CHKD BY: D.SINGH	PROJECT NO:
SCALE: NTS	DATE: 22.12.2025
REV:	DRAWING NO.: FF-07
☑ FOR SUBMISSION	NORTH
☐ FOR APPROVAL	
☐ FOR EXECUTION	REVISION
☐ FOR APPROVAL	No.
☐ FOR GFC	

THIS DRAWING IS THE SOLE PROPERTY OF MAVERICK ENGINEERING LLP. NOT TO BE COPIED OR REPRODUCED WITHOUT THEIR PERMISSION