


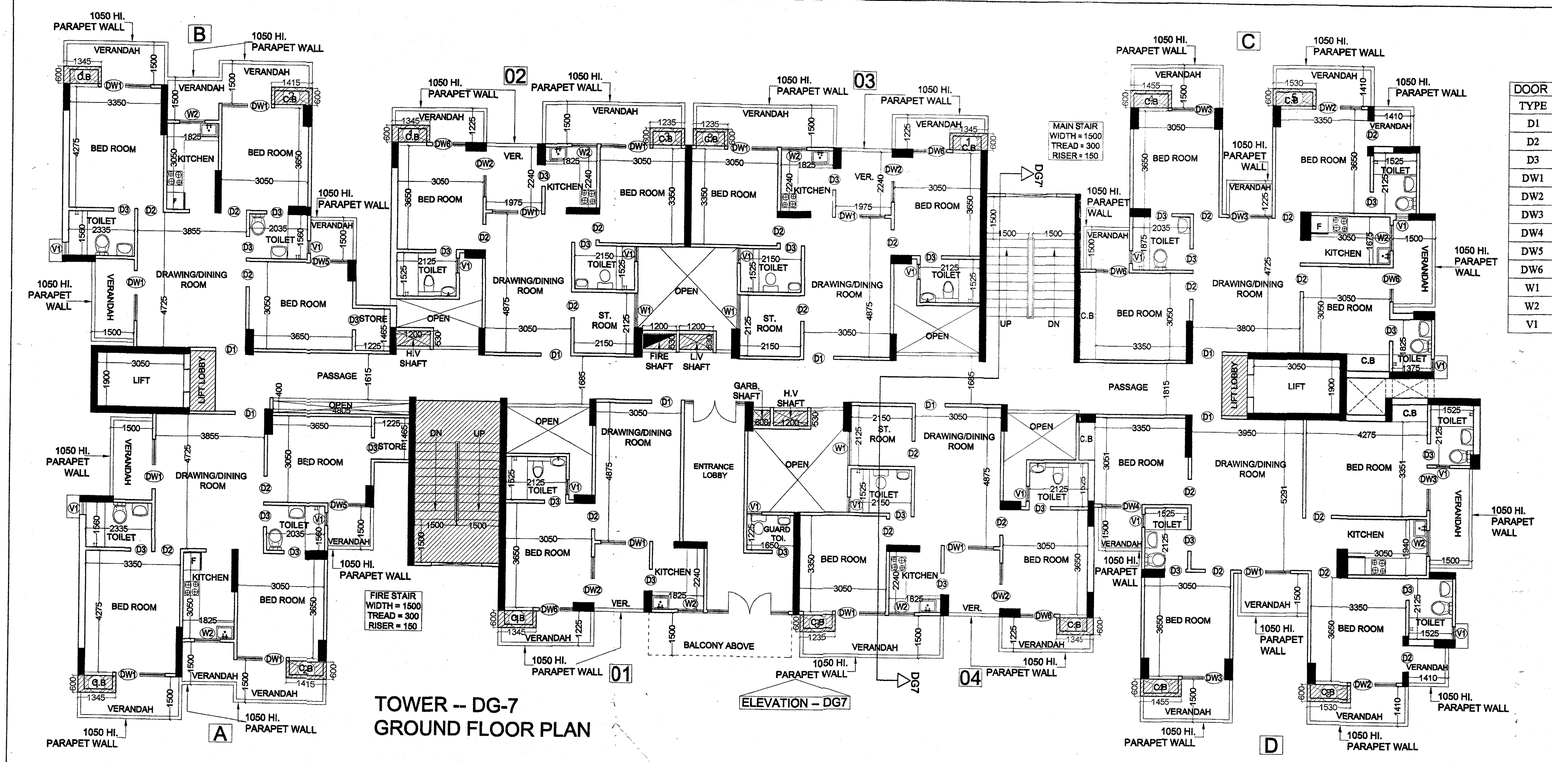


| DOOR WINDOW SCHEDULE | | | |
|---|---|---|---|
| TYPE | SIZE | CILL LVL. | LINTEL LVL. |
| D1 | 1050 X 2500 | --------- | 2500 |
| D2 | 900 X 2100 | --------- | 2100 |
| D3 | 750 X 2100 | --------- | 2100 |
| DW1 | 1750 X 2050 | 450 | 2500 |
| DW2 | 1600 X 2050 | 450 | 2500 |
| DW3 | 1505 X 2050 | 450 | 2500 |
| DW4 | 1445 X 2050 | 450 | 2500 |
| DW5 | 1315 X 2050 | 450 | 2500 |
| DW6 | 1200 X 2050 | 450 | 2500 |
| W1 | 1200 X 2050 | 450 | 2500 |
| W2 | 900 X 1350 | 1150 | 2500 |
| V1 | 450 X 1000 | 1500 | 2500 |

Greater Noida Industrial Dev. Authority
APPROVED
Vide L.P.No. 447/1 Dated 28/10/2015
Valid up to Dated 5 years
D.G.M. (Plng. & Arch.)
Asstt. Arch.
Chief Town Planner (Plg. & Arch.)
S.M. (Plng.)

| TOWER -- DG-7 AREA STATEMENT | | | | | |
|---|---|---|---|---|---|
| S. NO. | PARTICULARS | AREA sq.mt. (NON F.A.R.) | AREA sq.mt. ( F.A.R. ) | UNITS | 15% FACILITY AREA |
| | | 1 | 2 | 3 | 4 |
| 1 | UPPER BASEMENT NON F.A.R. | | | | |
| 2 | GROUND FLOOR | | 710.46 | 08 | 36.28 |
| 3 | 1st. FLOOR | | 698.87 | 08 | 48.61 |
| 4 | 2nd. FLOOR | | 698.87 | 08 | 48.61 |
| 5 | 3rd. FLOOR | | 698.87 | 08 | 48.61 |
| 6 | 4th. FLOOR | | 698.87 | 08 | 48.61 |
| 7 | 5th. FLOOR | | 698.87 | 08 | 48.61 |
| 8 | 6th. FLOOR | | 698.87 | 08 | 48.61 |
| 9 | 7th. FLOOR | | 698.87 | 08 | 48.61 |
| 10 | 8th. FLOOR | | 698.87 | 08 | 48.61 |
| 11 | 9th. FLOOR | | 698.87 | 08 | 48.61 |
| 12 | 10th. FLOOR | | 698.87 | 08 | 48.61 |
| 13 | 11th. FLOOR | | 698.87 | 08 | 48.61 |
| 14 | 12th. FLOOR | | 698.87 | 08 | 48.61 |
| 15 | 13th. FLOOR | | 698.87 | 08 | 48.61 |
| 16 | 14th. FLOOR | | 698.87 | 08 | 48.61 |
| 17 | TERRACE | | | | |
| 18 | MAIN STAIR MUMTY | | | | 21.35 |
| 19 | FIRE STAIR MUMTY | | | | 20.67 |
| 20 | MACHINE ROOM | | | | 27.52 |
| 21 | WATER TANK | | | | 21.35 |
| 22 | TOTAL | | 10,494.64 | 120 | 807.71 |

NOTE :-
TOTAL GROUND COVERAGE OF THE TOWER =
GROUND FLOOR F.A.R. AREA + 15% FACILITY AREA OF GROUND FLOOR
TOTAL GROUND COVERAGE OF THE TOWER = 710.46 + 36.28
= 746.74 SQ.MT.

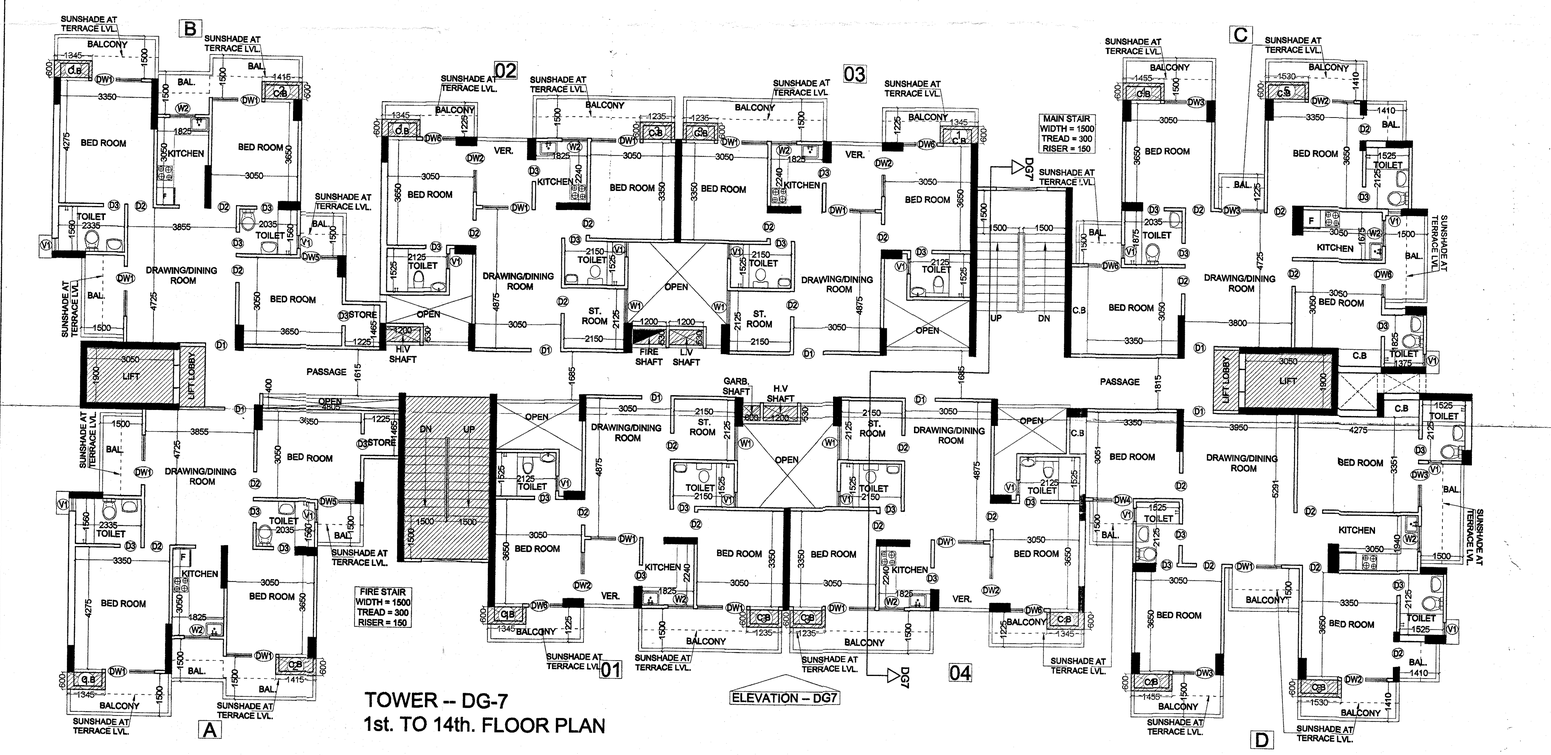PROJECT :- DEVIKA GOLD HOMZ RESIDENTIAL COMPLEX AT PLOT NO - GH - 06C, SEC- 01 GREATER NOIDA ( U.P)

OWNER :- BUILDERS & PROMOTER :-
ADD. - 6, DEVIKA TOWER STILT FLOOR, NEHRU PLACE, NEW DELHI - 19

DRAWING TITLE :- TOWER -DG-7

GROUND FLOOR PLAN
1st. TO 14th. FLOOR PLAN
AREA STATEMENT

ARCHITECTS :
Space Designers International
B-34, SECTOR-67 NOIDA-201301(U.P)
PH : 0120-4244445, MOB : 9910070288 , 9910180024
Space Designers
architects & planners e-mail : spacedesi@gmail.com, www.spacedesi.com

| DRAWN BY :- SANJAY | CHECKED BY :- VISHAL | SCALE 1 : 150 | DATED :- |
|---|---|---|---|

For Devika Gold Homz Pvt. Ltd.
Authorised Signatory
AUTHORISED SINGN.
ARCHITECT'S SIGN.
DRG.NO. – 35