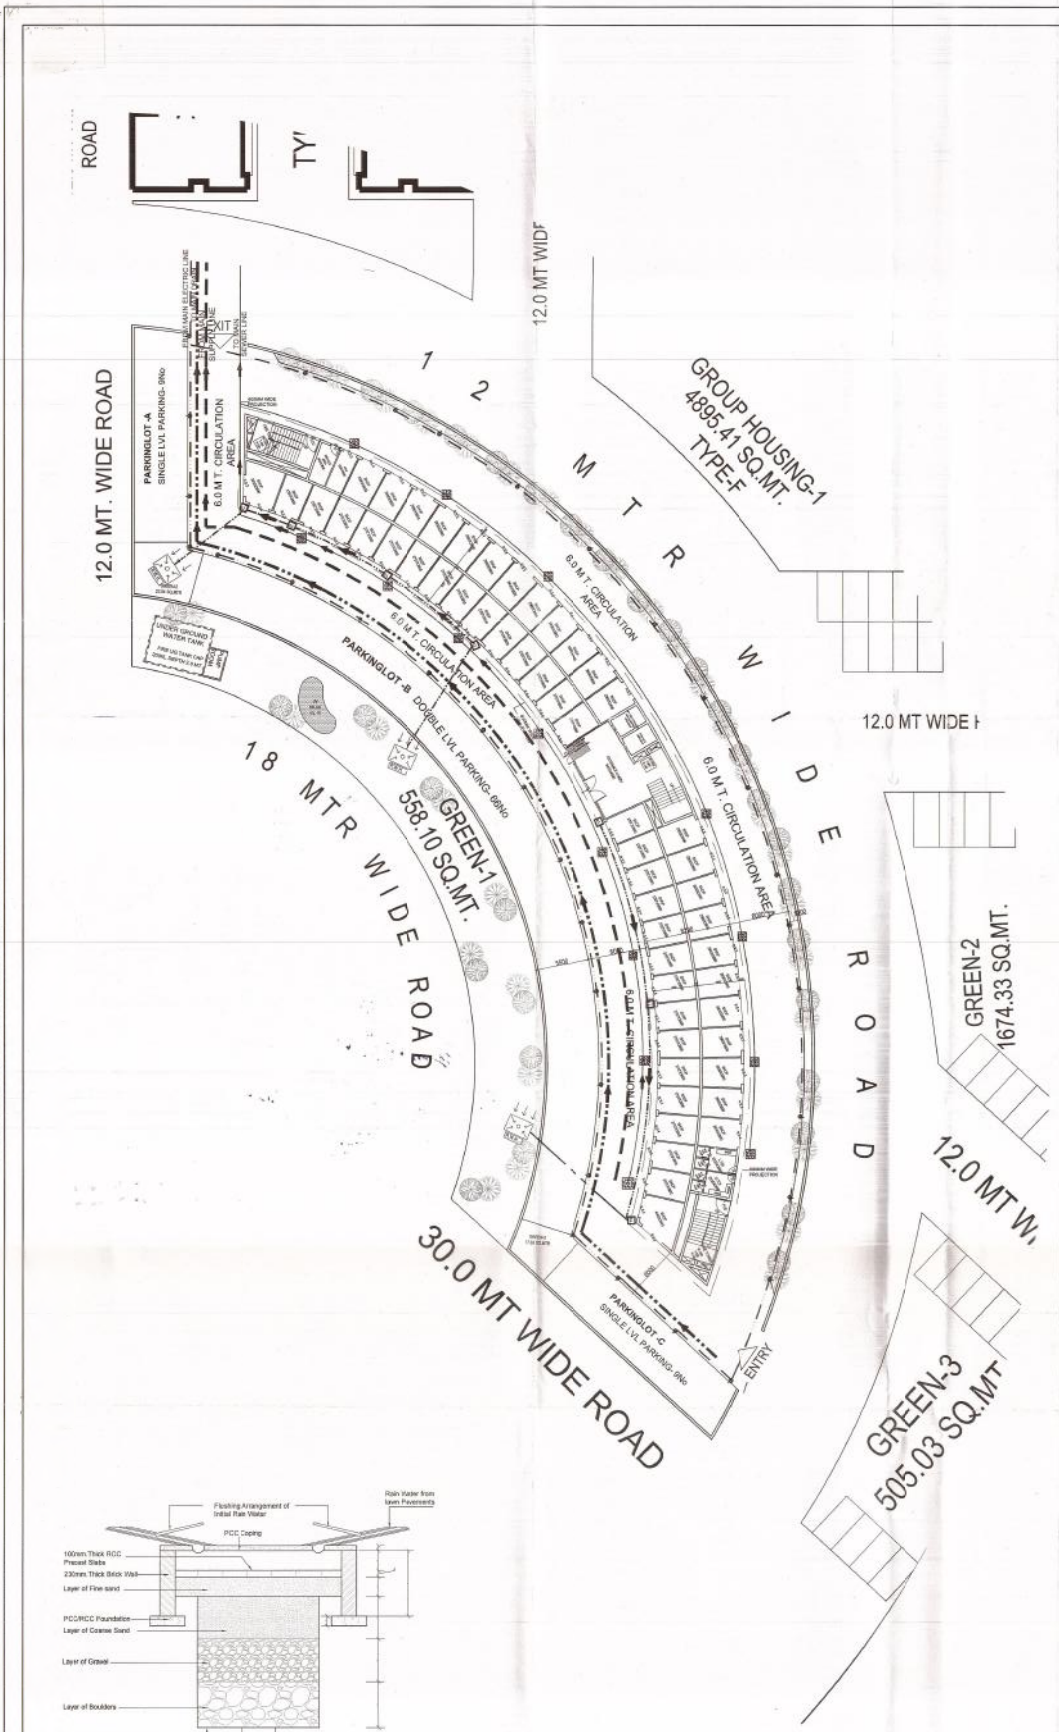

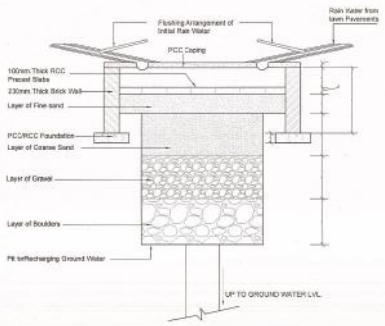

RAIN WATER HARVESTING

This drawing is a "COPYRIGHT" contents of this drawing or part thereof may not be used or reproduced without the permission of the Architect

NORTH

PROJECT:

PROPOSED COMMERCIAL ON PLOT NO-1 IN VRINDAVAN INTEGRATED TOWNSHIP AT CHATIKARA ROAD , VRINDAVAN

दी गई अनुज्ञा स्वीकृति के दि० 6/4/2015 से पाँच वर्ष के लिए मान्य होगी।

LEGEND:

- WATER SUPPLY LINE
- M.H.S — SEWER LINE WITH MANHOLE
- DRAINAGE SYSTEM
- G.T — RAIN WATER HARVESTING LINE WITH GULLY TRAP
- R.W.H. — RAIN WATER HARVESTING PIT
- ELECTRICITY LINE
- ELECTRICITY POLE

DRAWING TITLE

SUBMISSION DRAWING
(SERVICES PLAN)

SCALE	DATE
1:250	APRIL-2015

ARCHITECT

TRIPTIE AWASTHI

यह मानचित्र पुनरीक्षित महायोजना 2021 मथुरा वृन्दावन भाग–क के अनुरूप तैयार किया गया है।

CLIENT/ OWNERS

OMAXE
Turning dreams into reality
OMAXE LTD.
7, Local Shopping Centre, Kalkaji, New Delhi

TRIPTIE AWASTHI
Architect
Regd. No. CA/2007/40385

ARCHITECT'S SIGNATURES | OWNER'S SIGNATURES

DRAWING NUMBER- INT./VRI/COMM.-1/03/08

PRODUCED BY AN AUTODESK EDUCATIONAL PRODUCT
PRODUCED BY AN AUTODESK EDUCATIONAL PRODUCT