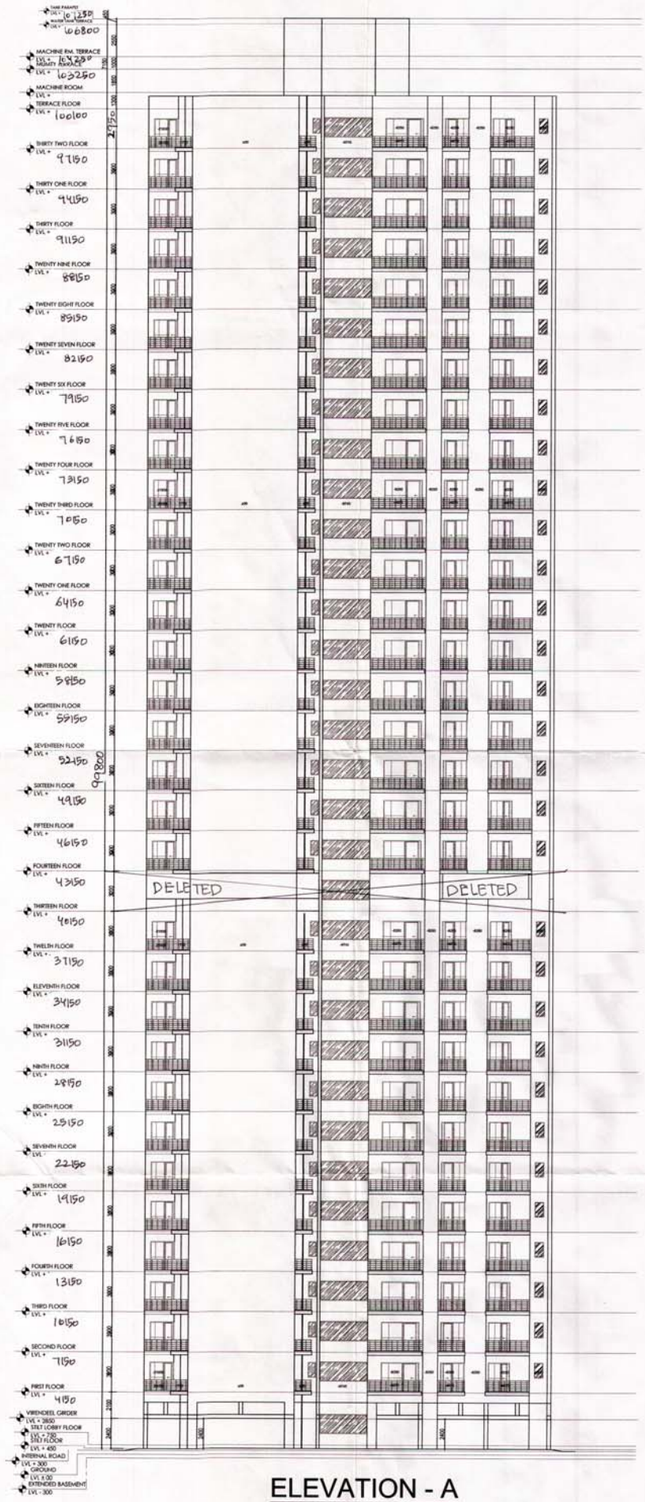

ELEVATION - A

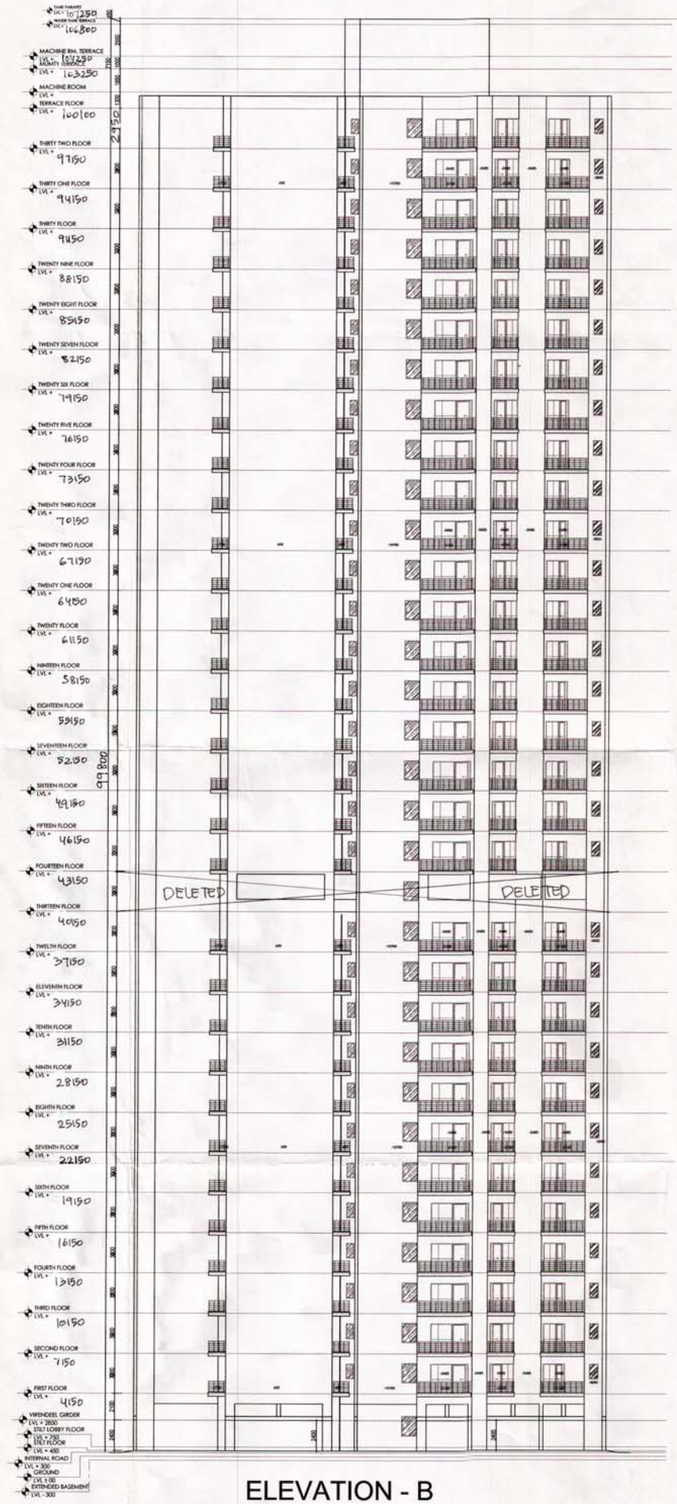

ELEVATION - B

SUBMISSION DRAWING

PROJECT:

PROPOSED PLAN FOR SPORTS CITY AT LAND PARCEL S.C.-01/ A-2,SEC.-79, NOIDA (U.P.) FOR M/S ARENA SUPERSTRUCTURE PVT. LTD.

DRAWING TITLE :

TOWER - B1 & B2 ELEVATIONS

For Arena Superstructures Pvt. Ltd.
Authorized Signat.

OWNER'S SIGN

AR. DIKSHA MEHTA
CA/2001/27400

ARCHITECT'S SIGN.

SCALE	DEALT BY	DATE -
DESIGN BY	CHECKED BY	DRG. No. SD-14

Map for proposed Building is as per Bye-Laws. Submitted for approval please.

Asstt. Arch Architect