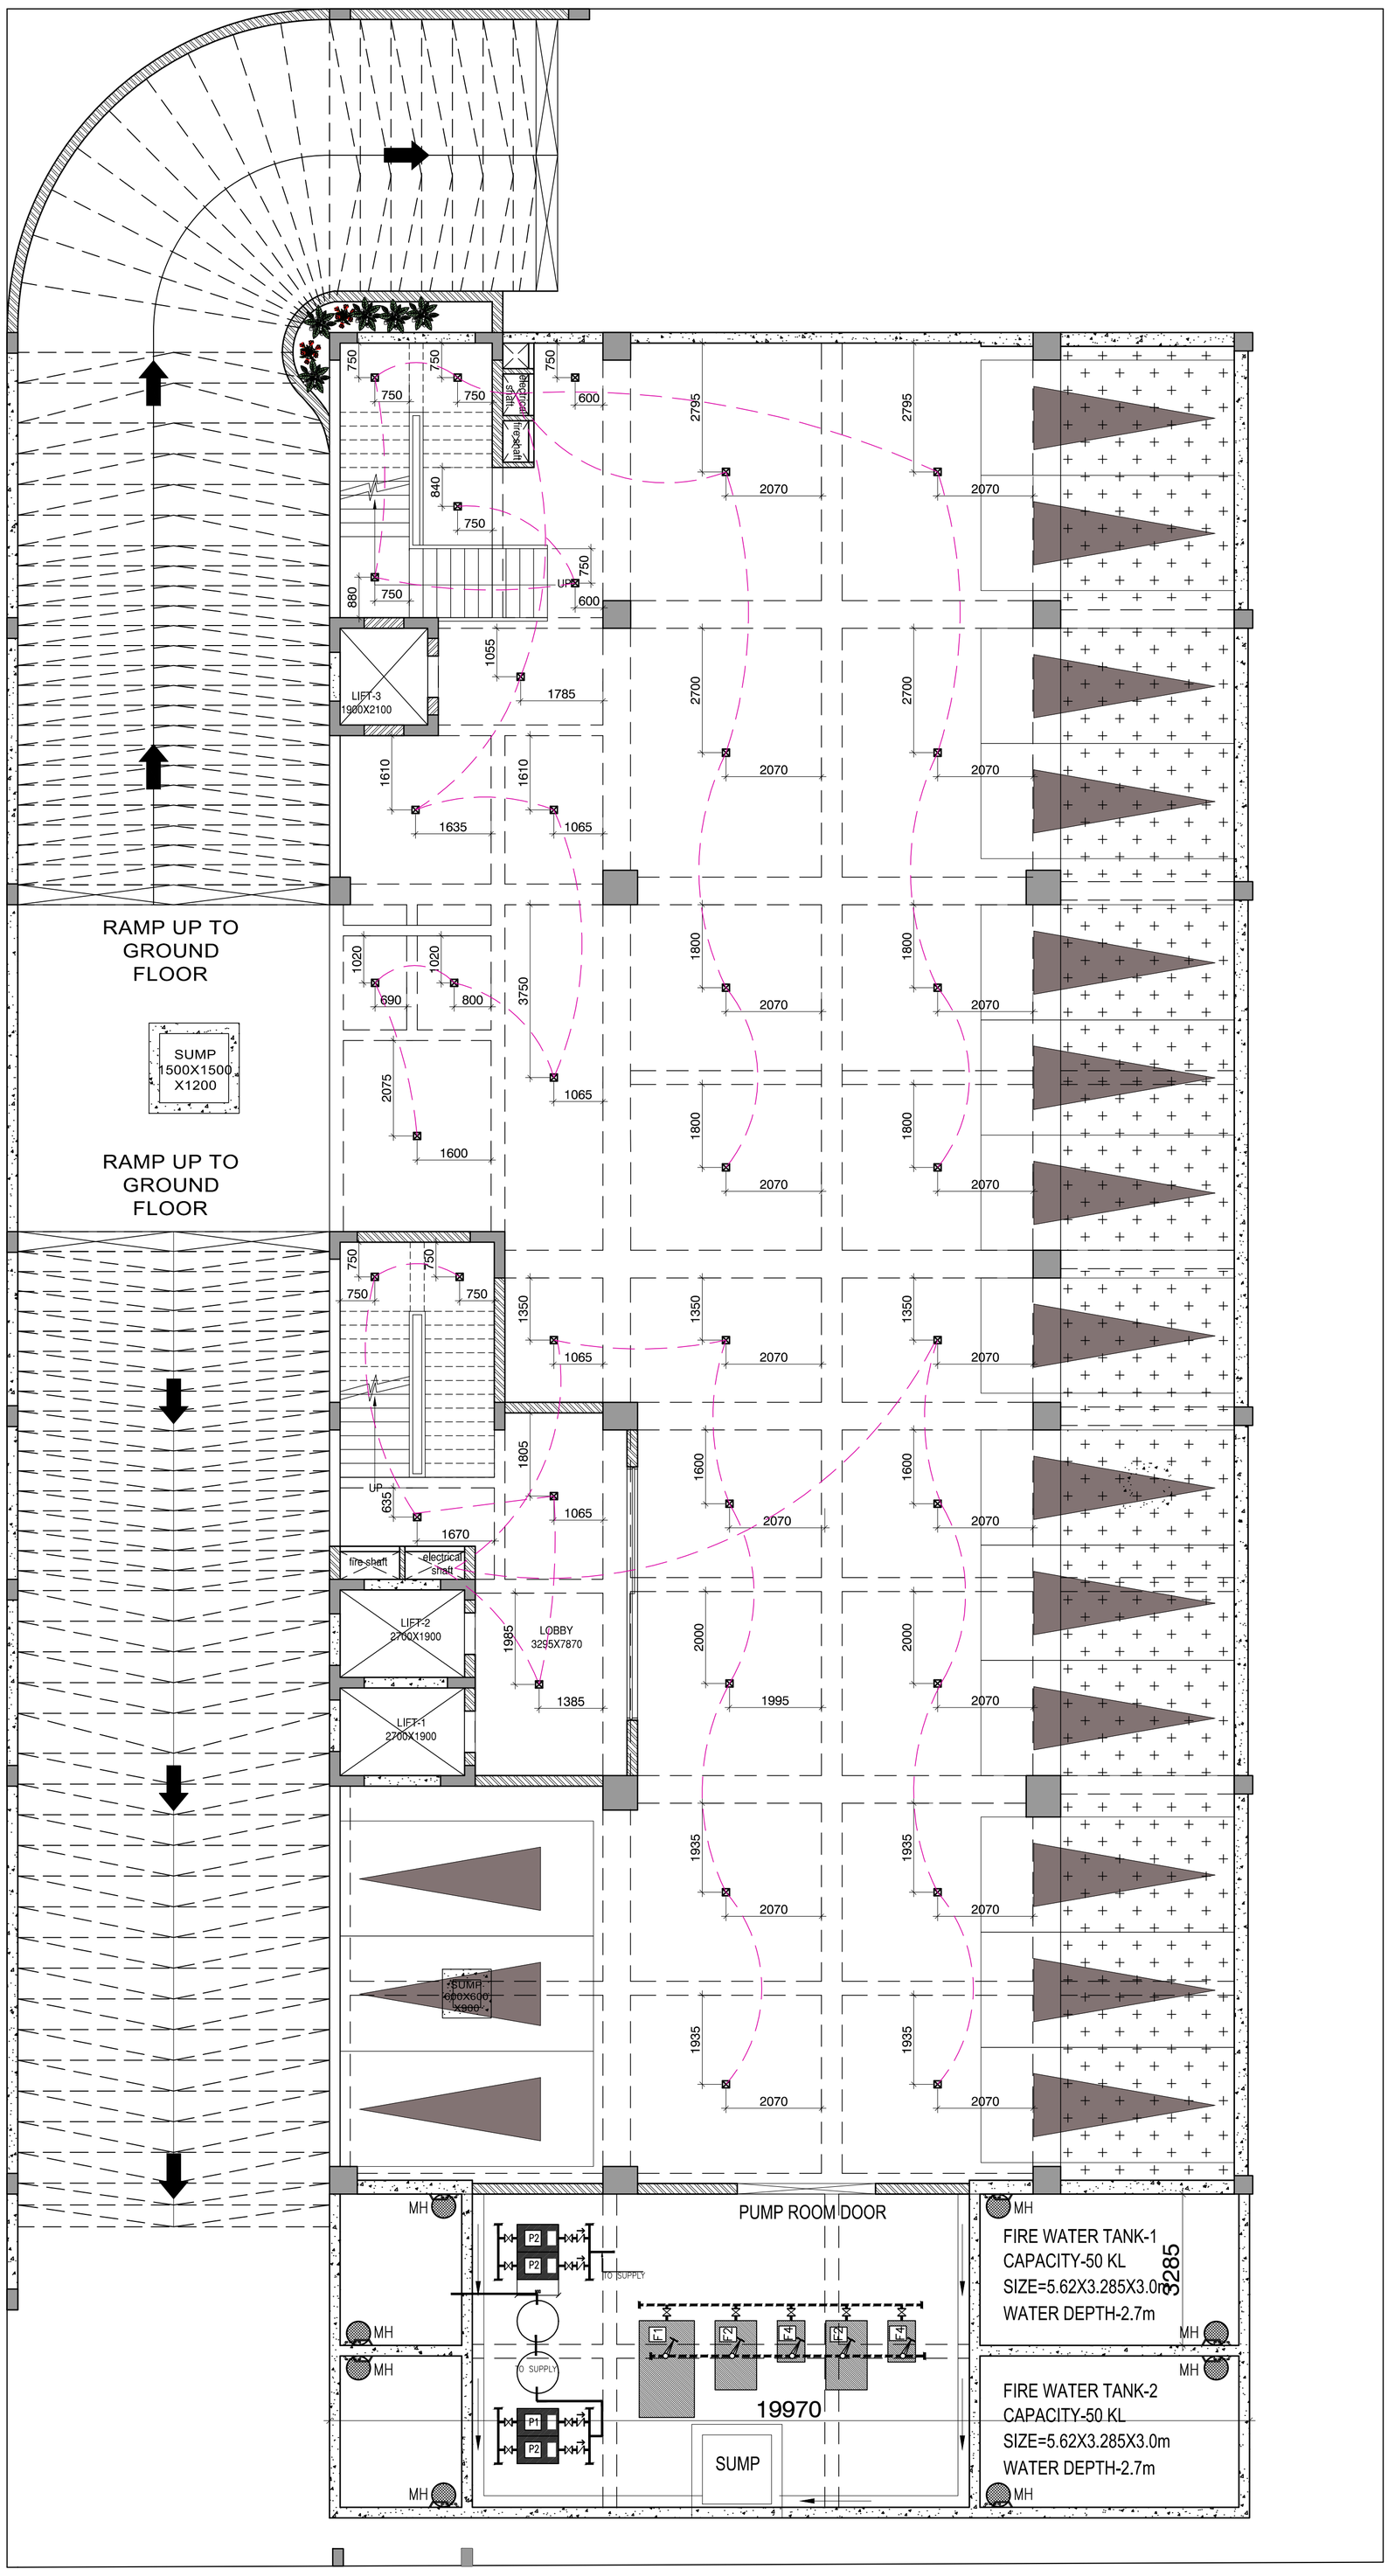

LEGENDS :-

S.NO.	SYMBOL	DISCRIPTION	Height
1.		Bracket Light	7'-6"
2.		Switch Board	3'-6"/ AS PER ELEVATION
3.		6 Amp Power Point	2'-0"/ AS PER ELEVATION
4.		16 Amp power point	1'-0"/ AS PER ELEVATION
5.	G	Geyser	7'-6"/ AS PER REQUIREMENT
6.		Ceiling Fan	On Ceiling
7.		20 amp AC point	1'-0"
8.		Ceiling light	On Ceiling
9.		TELEPHONE POINT	2'-0"
10.		MCB BOX	4'-0"
11.		EXHAUST FAN	On Ceiling/ AS PER REQUIREMENT
12.		INTERNET POINT	2'-0"/ AS PER ELEVATION
13.		ANTENNA	4'-0"
14.	RO	RO PURIFIER	6'-6"
15.		EXHAUST FAN	AS/SITE
16.		Ceiling light	On Ceiling
17.		Chandelier	On Ceiling
18.		DOOR PHONE BELL	3'-6"
19.	DOOR PHONE SCREEN	DOOR PHONE SCREEN	3'-6"
20.		DOOR PHONE	3'-6"
21.		6" DIA. EXHAUST FAN IN CEILING	On Ceiling
22.		TWO WAY SWITCH	3'-6"
23.		WALL FAN	5'-6"
24.		EPBX	AS PER REQUIREMENT
25.		CCTV	AS PER REQUIREMENT
26.		DROP LIGHT	On Ceiling
27.		NIGHT LIGHT	1'-0"
28.		USB POINT	AS PER REQUIREMENT

PROJECT

PROPOSED COMMERCIAL BUILDING AT 4/15-A, SECTOR-4, GOMTI NAGAR EXT., LUCKNOW

DRAWING TITLE

BASEMENT FLOOR ELECTRICAL PLAN

ARCHITECTS

jsr architecture. Interiors. pmc
C-67 , Defence colony New delhi
Phone- 011-40580350, Email: info@jsr.net.in

Scale	N.T.S	NORTH
Date	19.03.2024	
Drawn	LATA	
Checked		
DRG. NO.	EL-101	REVISION