PRODUCED BY AN AUTODESK STUDENT VERSION

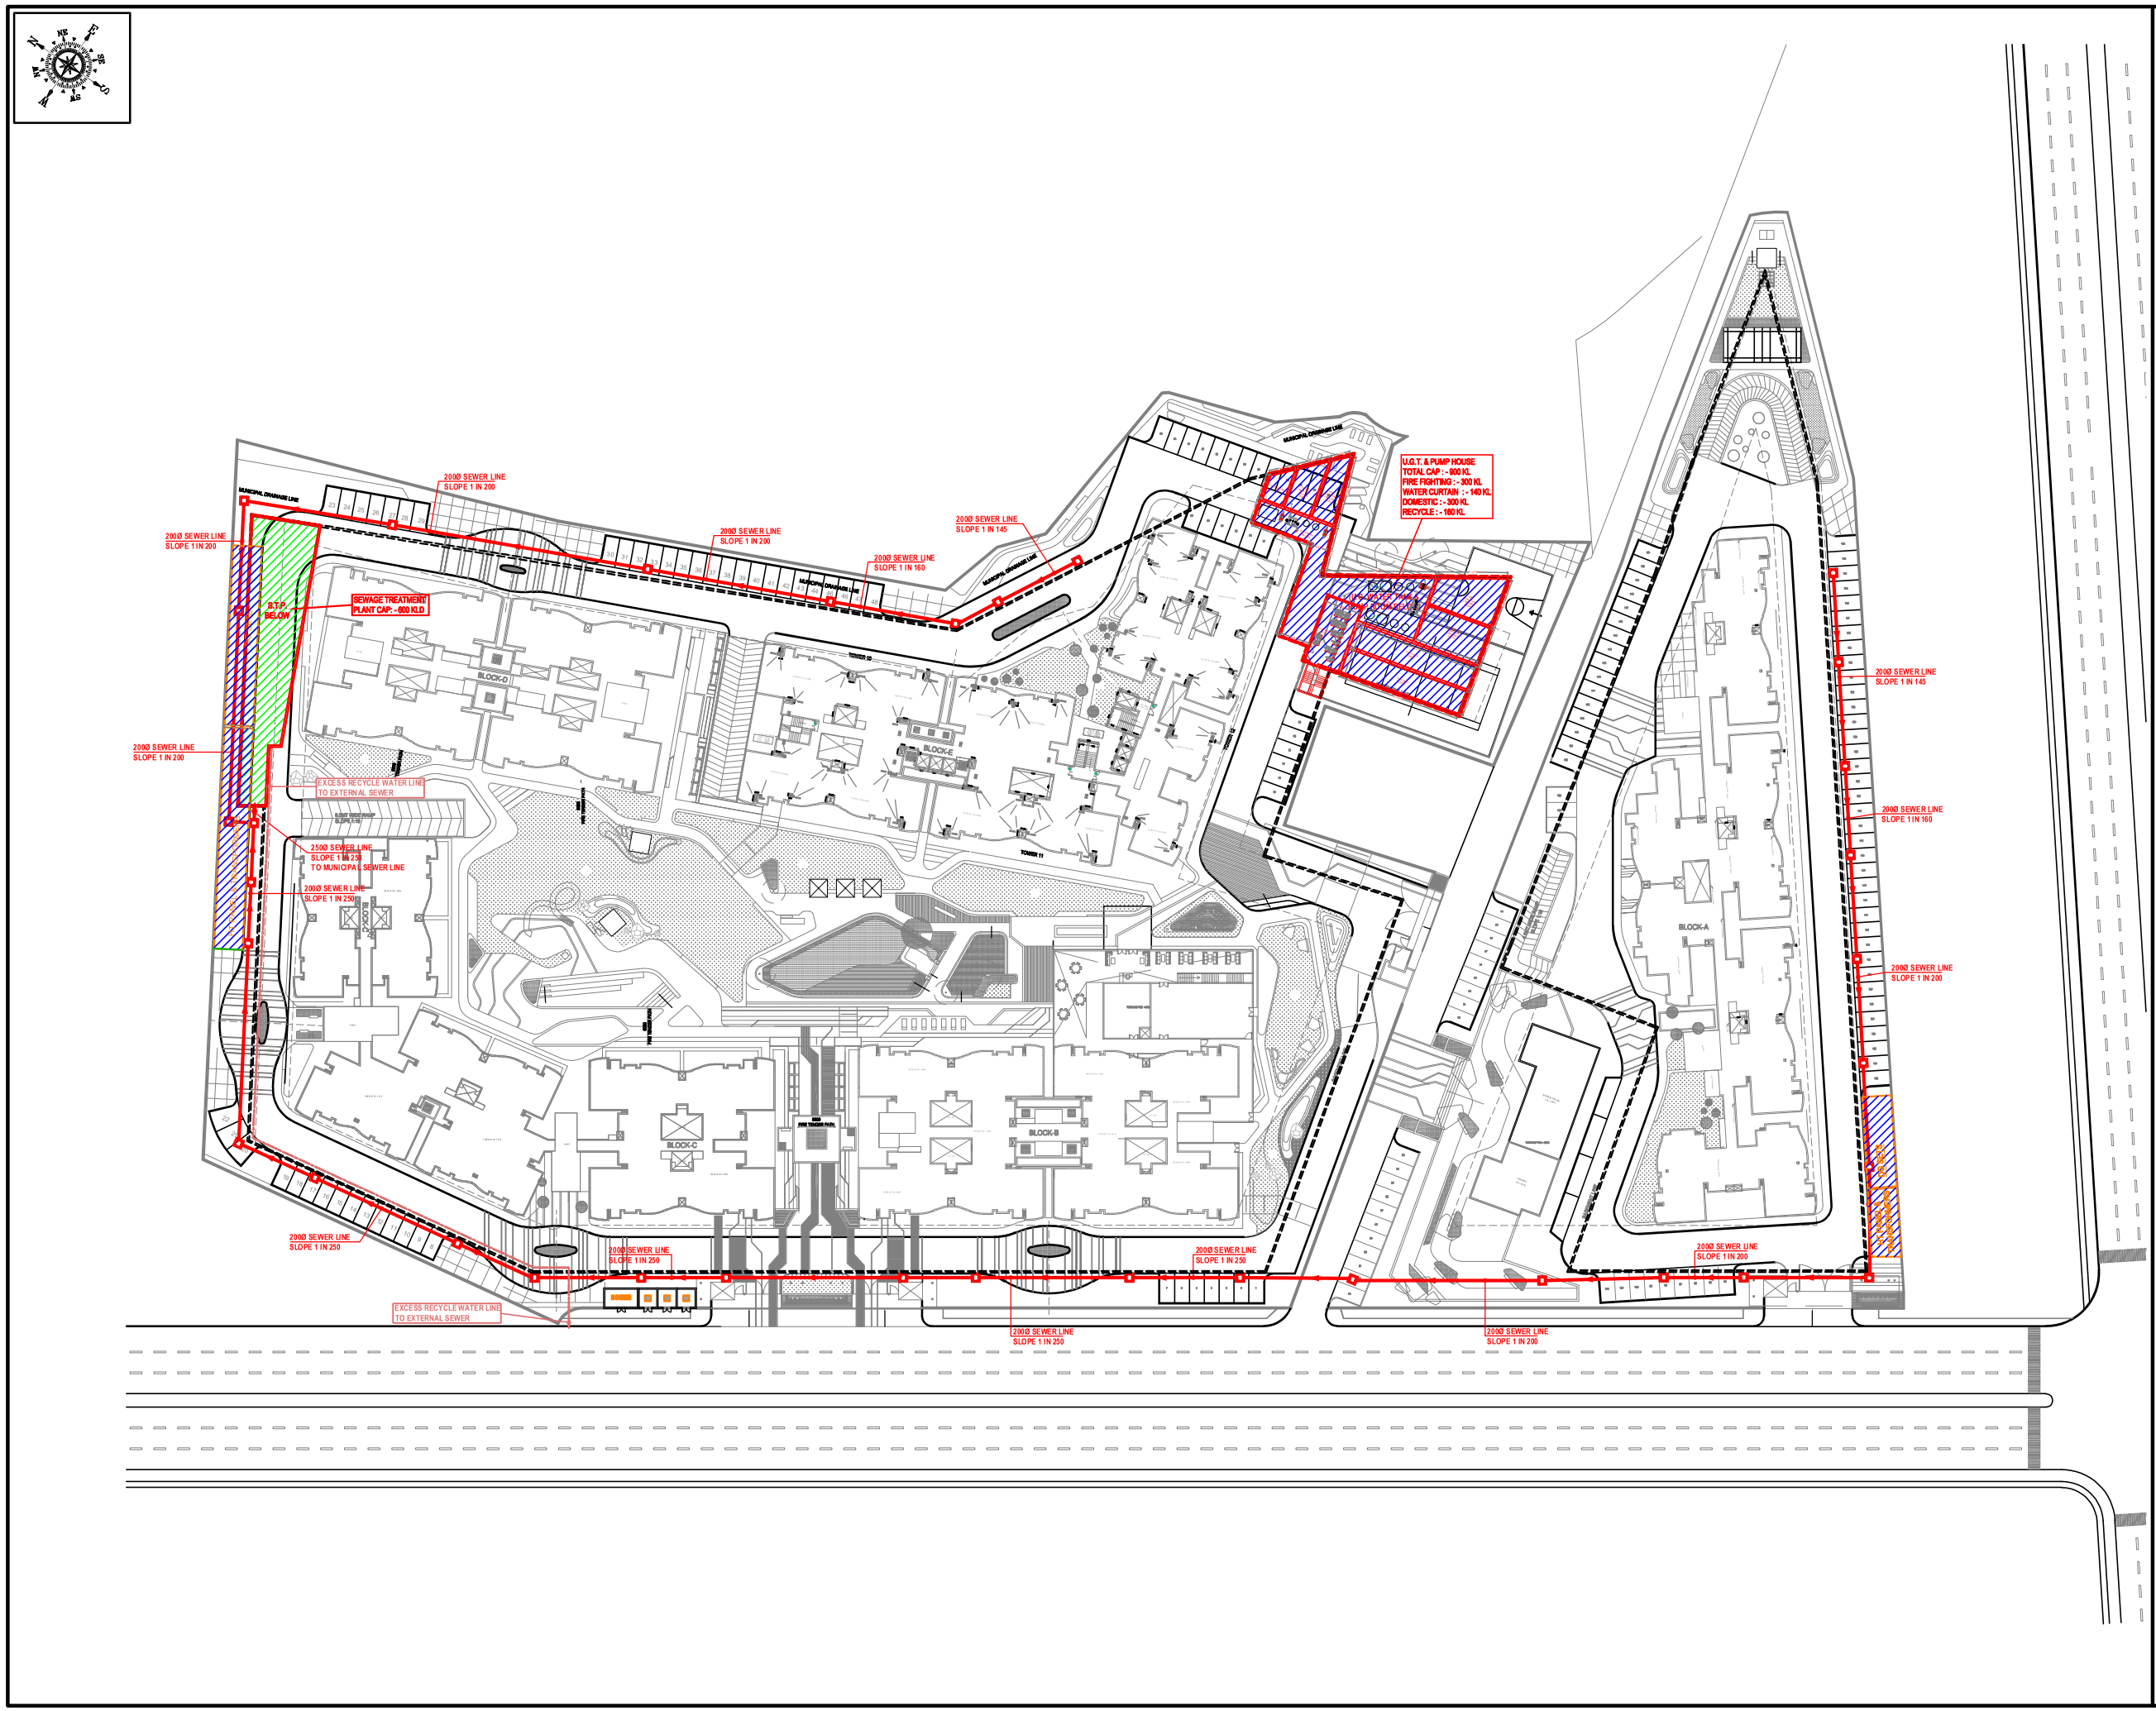

LEGEND :

S. No.	SYMBOL	DESCRIPTION
1.	M.H.	MANHOLE
2.		SEWER LINE
3.		BASEMENT RETAINING WALL

rev. no.	date	revision
..	..	..

project
PROPOSED GROUP HOUSING-1A SITUATED AT SECTOR-G, POCKET-5 AT SUSHANT GOLF CITY, HI-TECH TOWNSHIP LUCKNOW.

title
LAYOUT PLAN

subtitle
EXTERNAL SEWERAGE SYSTEM

drawing released for
- [x] SUBMISSION
- [ ] APPROVAL
- [ ] ADVANCE COPY
- [ ] CONSTRUCTION

drg. no. JASHN / 23B08 / ES - 02
drawn by Prem Saini
scale 1 : 525
designed by Badri Vishal
date 15.02.2024
checked by Anand Havelia

architects
dfi DESIGN FORUM INTERNATIONAL
K-47 , KAILASH COLONY NEW DELHI-48
PHONE: 011 - 46556600 FAX : 46556601

services consultant
Consummate Engineering Services (P) Ltd.
cespl
Noida Office : B - 67 , Sector - 67, Noida - 201 301
Lko. Office : R 006, Rohtas Plumeria, Gomti Nagar, Lucknow
Tel : (0120) 2303500 (30 Lines)
e mail : mail@cespl.in, website : www.cespl.in

PRODUCED BY AN AUTODESK STUDENT VERSION
PRODUCED BY AN AUTODESK STUDENT VERSION
PRODUCED BY AN AUTODESK STUDENT VERSION

PRODUCED BY AN AUTODESK STUDENT VERSION

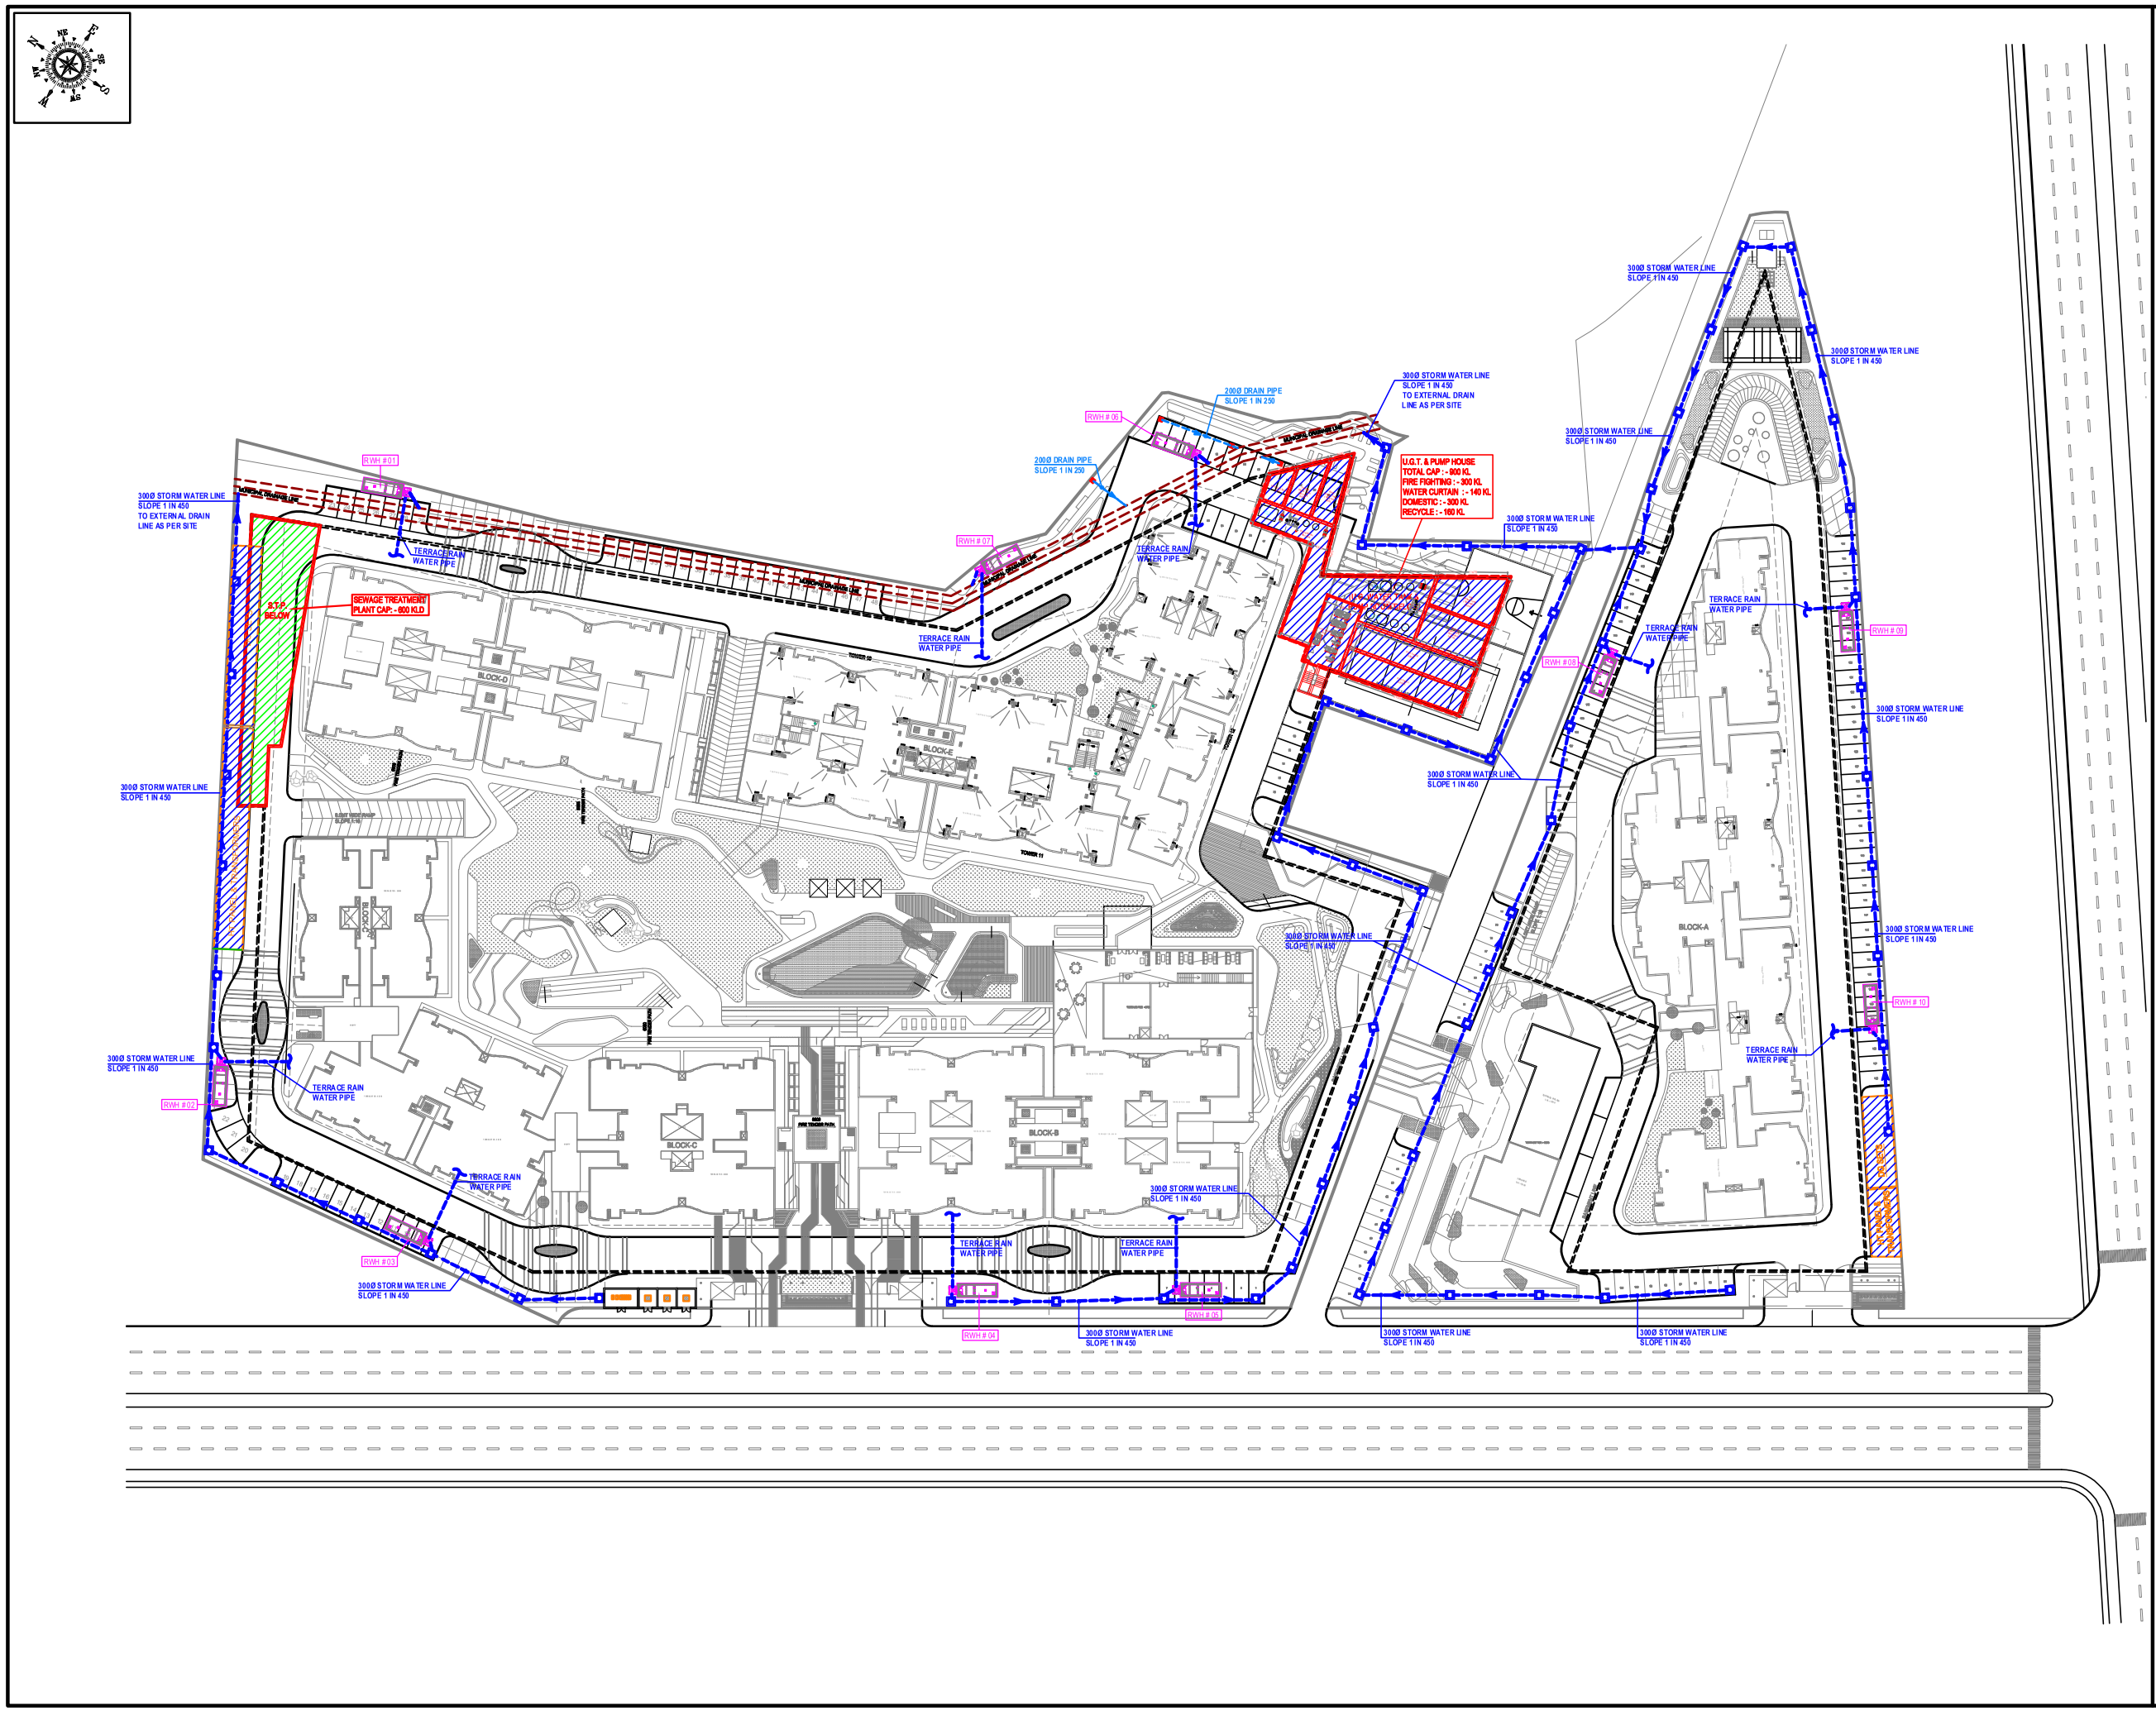

LEGEND :

S. No.	SYMBOL	DESCRIPTION
1.	C.P.	CATCH PIT
2.		UNDER GROUND PIPE DRAIN
3.		CATCH BASIN
4.		BASEMENT RETAINING WALL
5.		RAIN WATER HARVESTING PIT

rev. no.	date	revision
..	..	..

project
PROPOSED GROUP HOUSING-1A SITUATED
AT SECTOR-G, POCKET-5 AT SUSHANT GOLF CITY, HI-TECH TOWNSHIP LUCKNOW.

title
LAYOUT PLAN

subtitle
EXTERNAL DRAINAGE SYSTEM

drawing released for
- [x] SUBMISSION
- [ ] APPROVAL
- [ ] ADVANCE COPY
- [ ] CONSTRUCTION

drg. no. JASHN / 23B08 / ES - 03
drawn by Prem Saini
scale 1 : 525
designed by Badri Vishal
date 15.02.2024
checked by Anand Havelia

architects
dfi **DESIGN FORUM INTERNATIONAL**
K-47 , KAILASH COLONY NEW DELHI-48
PHONE: 011 - 46556600 FAX : 46556601

services consultant
Consummate Engineering Services (P) Ltd.
cespl
Noida Office : B - 67 , Sector - 67, Noida - 201 301
Lko. Office : R 006, Rohtas Plumeria, Gomti Nagar, Lucknow
Tel : (0120) 2303500 (30 Lines)
e mail : mail@cespl.in, website : www.cespl.in

PRODUCED BY AN AUTODESK STUDENT VERSION
PRODUCED BY AN AUTODESK STUDENT VERSION
PRODUCED BY AN AUTODESK STUDENT VERSION