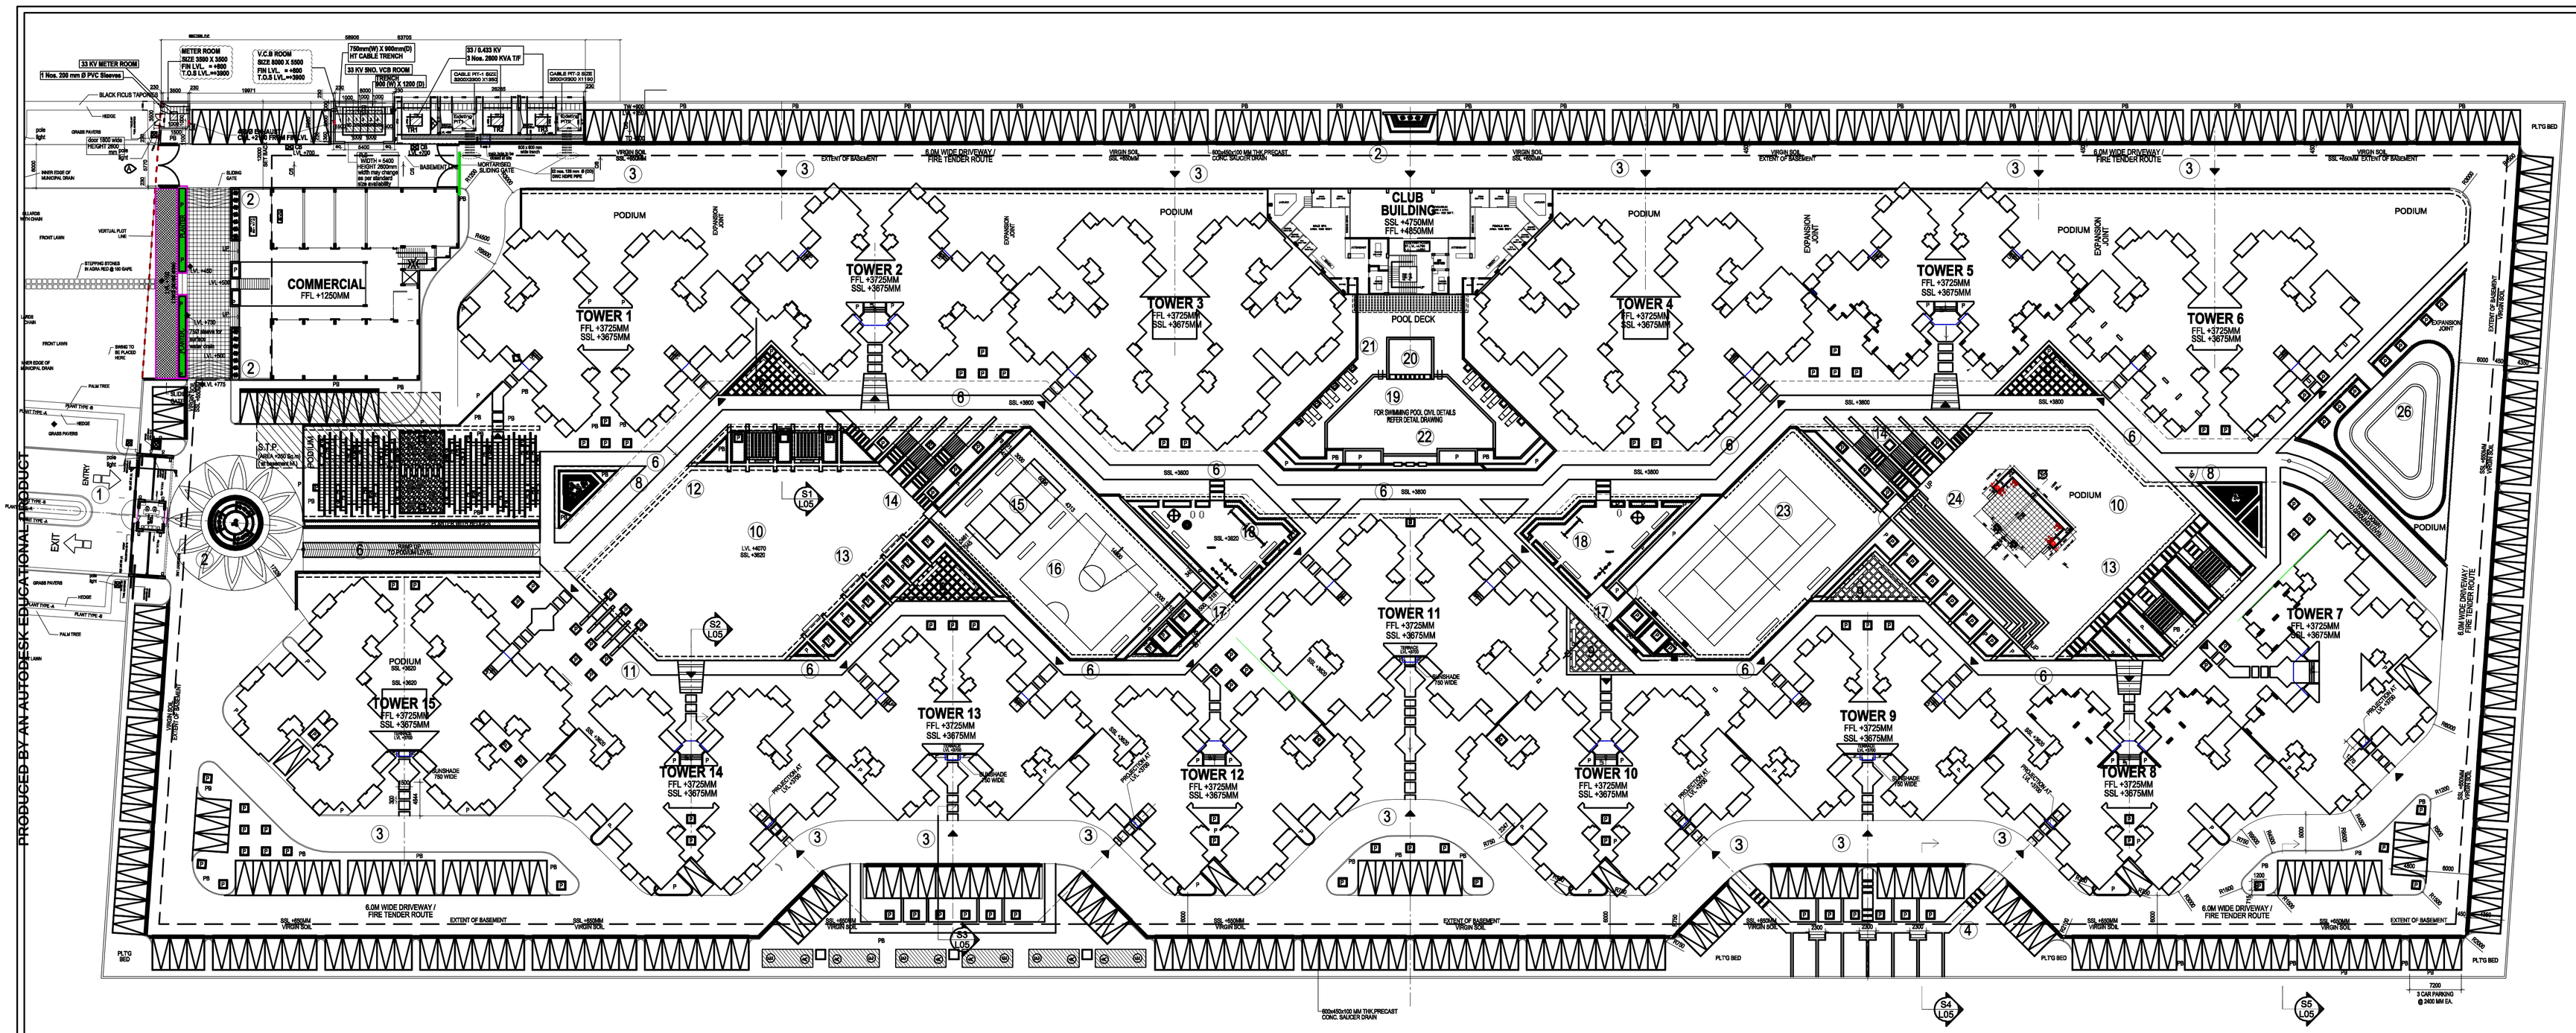

PRODUCED BY AN AUTODESK EDUCATIONAL PRODUCT

LEGEND:

GROUND & STILT LEVEL

1. ENTRY/ EXIT GATE COMPLEX
2. ENTRANCE PLAZA WITH WATER FEATURE
3. DROP-OFF AREA
4. PLUMERIA GARDEN

PODIUM LEVEL

6. JOGGING TRACK (2.00M WIDE) IN FIRE TENDER (6.0M WIDE) ROUTE
7. ROCK GARDEN
8. WATER FEATURE (2NOS.)
9. OUTDOOR SITTING
10. CENTRAL GREEN
11. PATHWAY THROUGH PORTALS
12. YOGA/ MEDITATION WITH PAVILIONS
13. FRAGRANCE GARDEN
14. ELDERS ZONE (2 NOS.)
15. BADMINTON COURT
16. HALF BASKET BALL COURT
17. STEPPED PLANTERS
18. KIDS PLAY AREA (2NOS.)
19. MAIN SWIMMING POOL (AREA - 207.0 SQM)
20. KIDS POOL (AREA - 38.0 SQM.)
21. POOL DECK
22. WATER FALL
23. TENNIS COURT
24. OPEN AIR THEATER (O.A.T)
25. STAGE
26. SKATING RINK

GOOD FOR CONSTRUCTION
ISSUED ON
November 07, 2015

GENERAL NOTES:
1. ALL DIMENSIONS ARE IN MILLI METERS UNLESS MENTIONED OTHERWISE.
2. THE CONTRACTOR SHOULD CHECK AND VERIFY ALL DIMENSIONS, LEVELS AND CONDITIONS PRIOR TO COMMENCEMENT OF WORK AT SITE. ANY DISCREPANCY IN THE DRAWING SHALL BE BROUGHT TO THE NOTICE OF THE LANDSCAPE ARCHITECT.

DATE	REV.	DESCRIPTION	DATE	NO.	ISSUED TO
01.11.15	A	Issued Revised as per Revised Layout	01.11.15		Client

DISTRIBUTION

REVISIONS

PATRO Singal Associates, Current Projects, Exotica Dreamville Noida, Client Issued Drawings L03-R2 (Overall Landscape Layout Plan)

LANDSCAPE CONSULTANT
KRISHNA C. SINGAL
Singal Associates
Architects, Landscape Architects & Interior Designers
A-1/8, Vasant Vihar, New Delhi-110057, Ph.: 26152220, 26152221
FAX: 011-26154782 E-mail : singalassociates@airtelmail.in

THIS DRAWING IS THE PROPERTY OF SINGAL ASSOCIATES

ARCHITECT

DRG. TITLE
OVERALL LANDSCAPE LAYOUT PLAN- GROUND & PODIUM LEVEL

PROJECT
EXOTICA DREAM VILLE, NOIDA

CLIENT
Mr. Dinesh Jain

DEALT BY:	ZUBAIR
CHECKED BY:	K.C.S.
DATE:	14.09.2014
SCALE:	1:300 (Extd. A1 Siz
NORTH:	N
DRAWING NO.:	L03
REVISION	R2
JOB NO.:	DHN - 254 / L

PRODUCED BY AN AUTODESK EDUCATIONAL PRODUCT