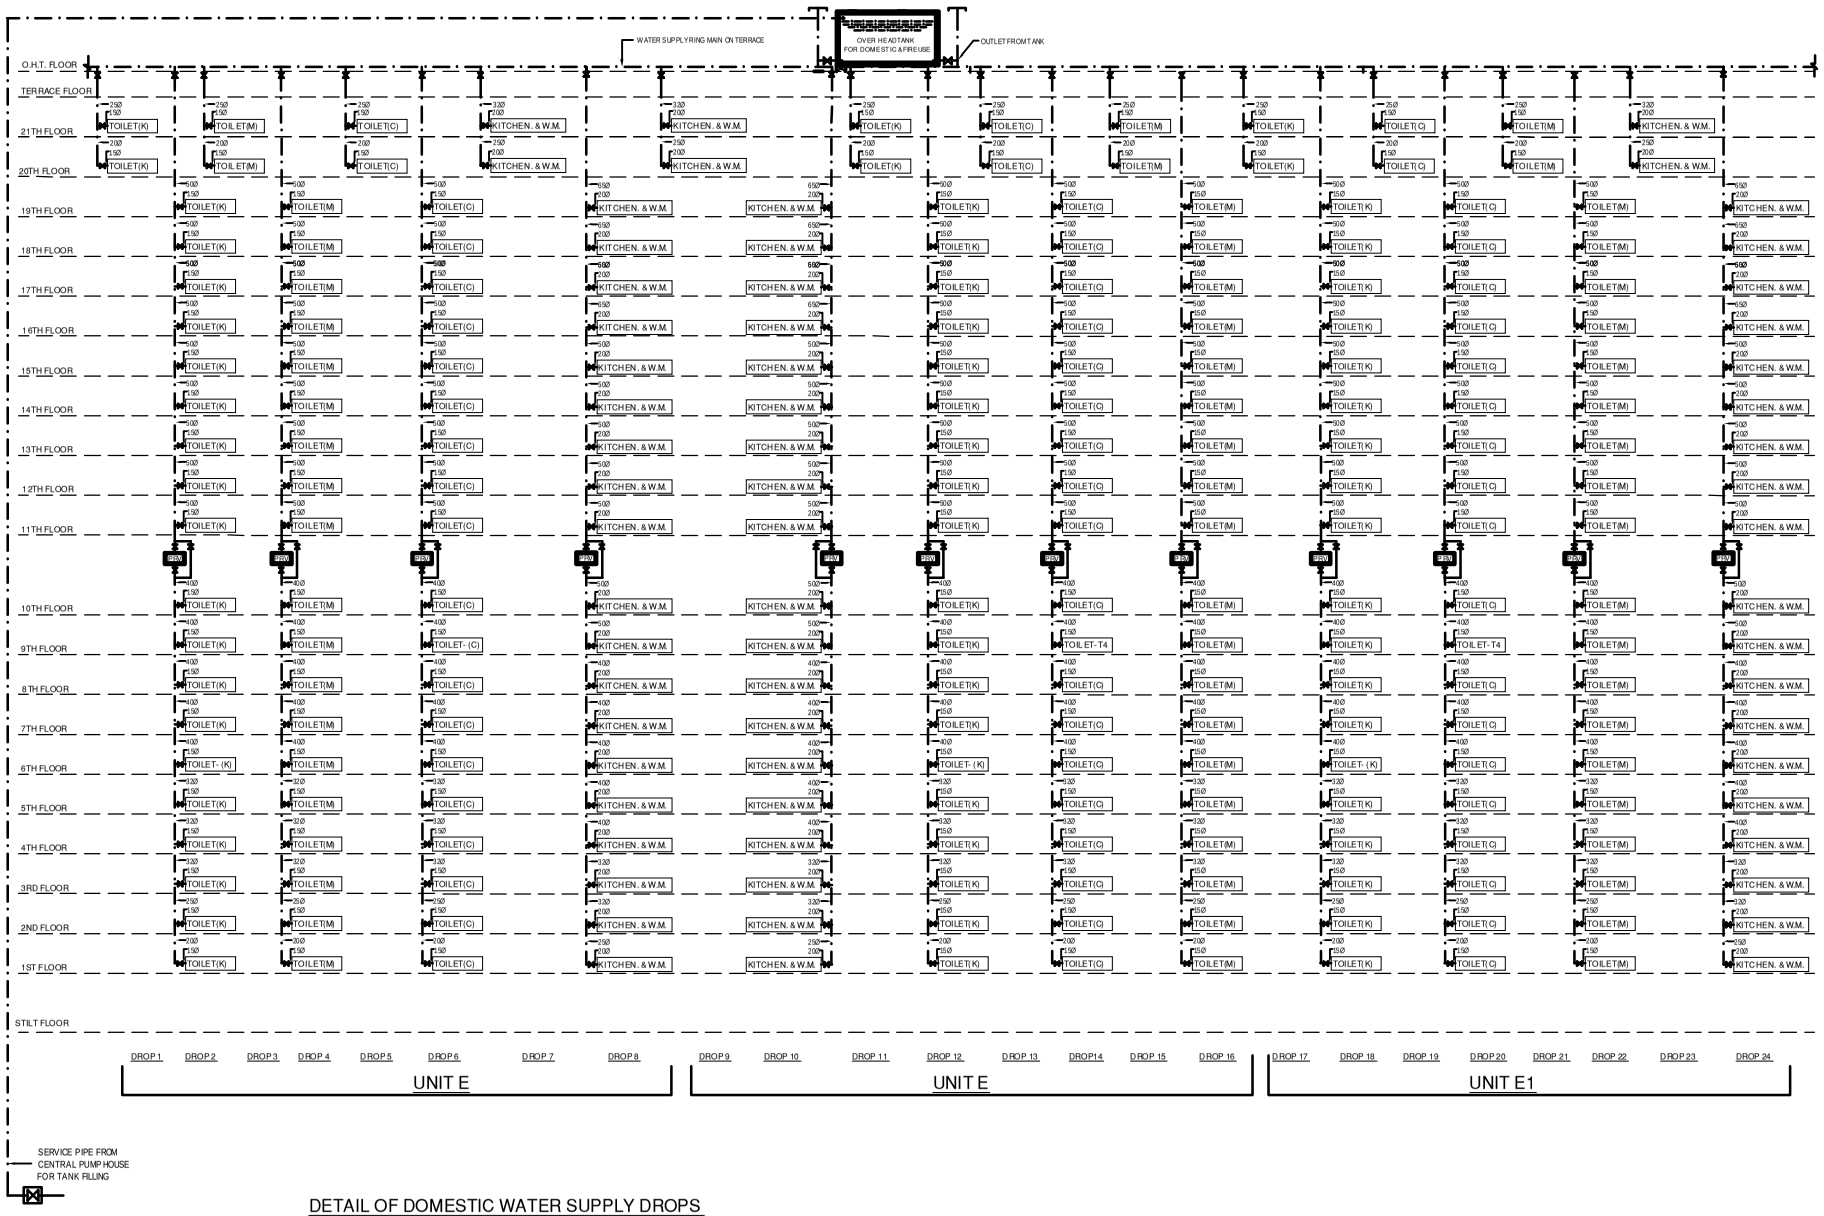

DETAIL OF DOMESTIC WATER SUPPLY DROPS

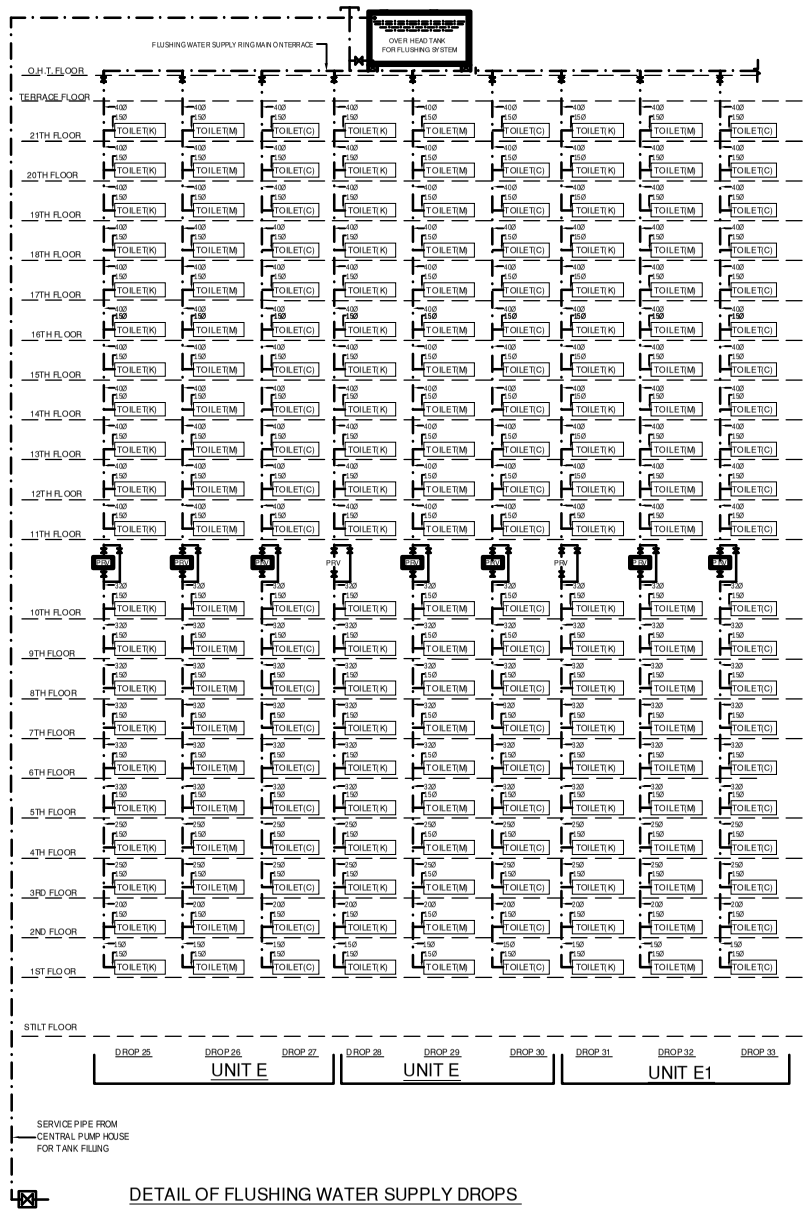

DETAIL OF FLUSHING WATER SUPPLY DROPS

LEGEND

S.NO	ITEAM	DISCREPTION
1	TOILET(M)	MASTER TOILET
2	TOILET(C)	COMMON TOILET
3	TOILET(M & C)	MASTER& COMMON TOILET
4	TOILET(K)	KIDS TOILET

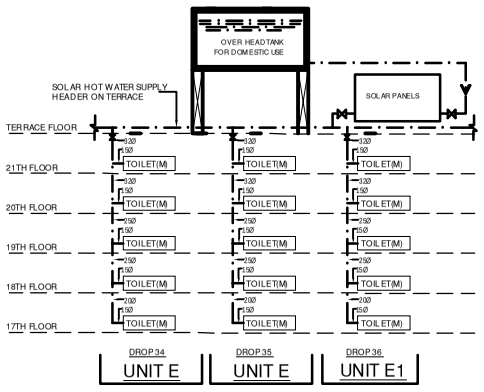

DETAIL OF SOLAR WATER SUPPLY DROPS

LEGEND : (Plumbing)

S. No.	SYMBOL	DESCRIPTION
1.		BALL VALVE TYPE ISOLATING VALVE
2.	PRV	PRESSURE REDUCING VALVE
3.		
4.		
5.		

NOTES :

1. COLD WATER SUPPLY
   - a) FOR INTERNAL - C.P.V.C SDR-11
   - b) FOR DUCT - SCH 80
   - c) TANK FILLING LINE - G.I. CLASS -B
   - d) TERRACE RING - SCH 80
   - e) BASEMENT HANGING LINE - G.I.CLASS -B (DOMESTIC& FLUSHING
2. HOT WATER SUPPLY PIPE MATERIAL
   - a) FOR DUCT - CPVC (SDR-11) WITH SOLVENT CEMENT JOINTS
3. THE WATER SUPPLY PIPE DIAMETER MENTION ON THE DRAWING IS NOMINAL SIZE / ID.

rev. no.	date	revision
R - 1	25/02/2015	PRV Installed in Vertical Line.

project
PROPOSED DREAMVILLE AT
Plot No.GH-1A,Sector-16C, Greater Noida
M/s Exotica Housing & Infrastructure Projects Pvt. Ltd.

title
PLUMBING DRAWING (TOWER - 15)

subtitle
WATER SUPPLY SYSTEM (B +S + 21)

drawing released for
- ☐ APPROVAL
- ☐ SUBMISSION
- ☐ ADVANCE COPY
- ■ CONSTRUCTION

drg. no. DREAMVILLE / TOWER -15 / P - 15

scale NTS | date MAR 2015

drawn by MOHD ROOMAN | ckd by S.K. JAIN

architects
PLANNING DEPARTMENT
M/S EXOTICA DEVELOPER
H-63 ,SECTOR63, NOIDA (UP)

services
PLANNING DEPARTMENT
M/S EXOTICA DEVELOPER
H-63 ,SECTOR63, NOIDA (UP)