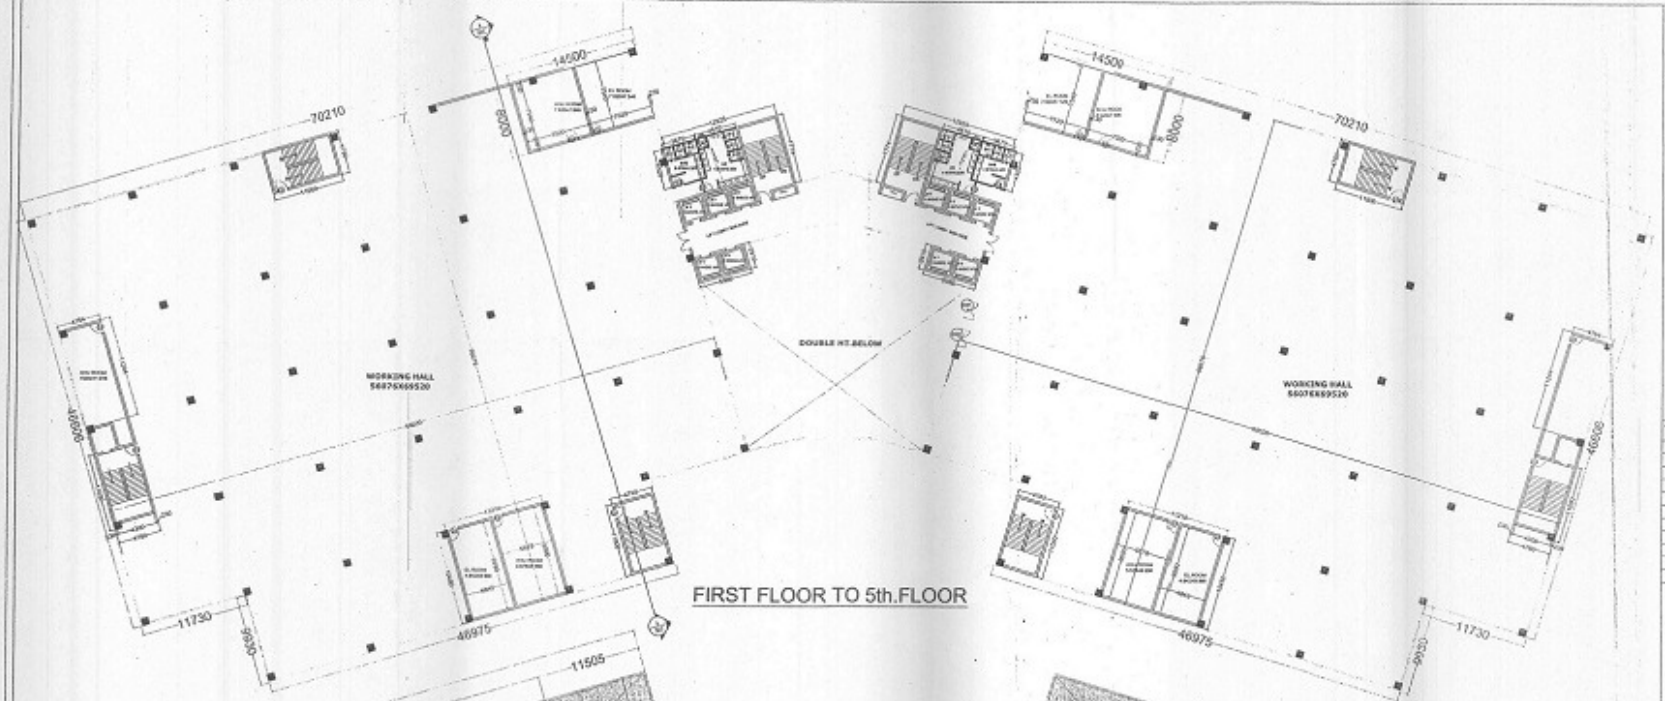

FIRST FLOOR TO 5th.FLOOR

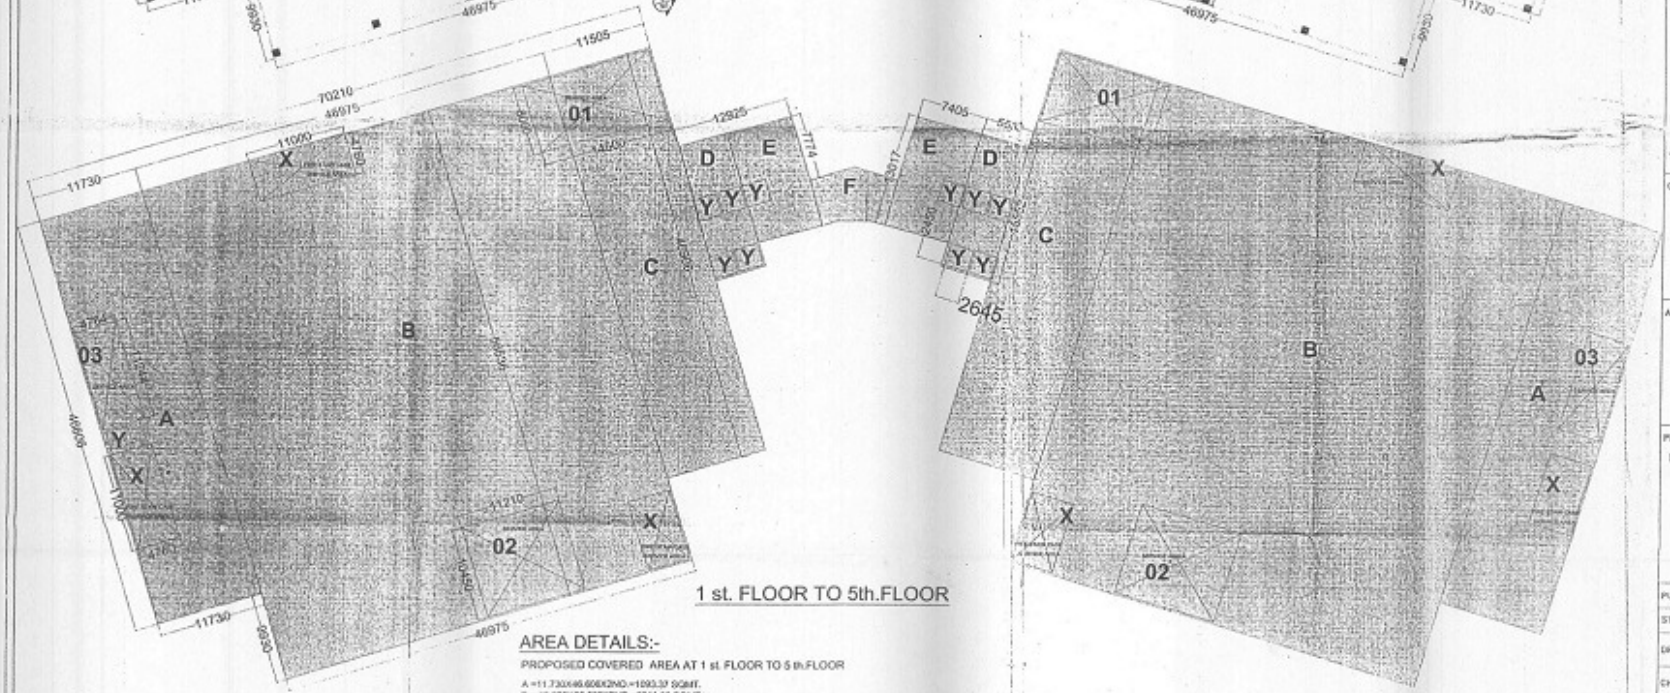

1 st. FLOOR TO 5th.FLOOR

AREA DETAILS:-

PROPOSED COVERED AREA AT 1 st. FLOOR TO 5 th.FLOOR

A =11.730X46.606X2NO.=1093.37 SQMT.
B = 46.975X56.536X2NO.=5311.56 SQMT.
C = 11.505X46.586X2NO.= 1078.30 SQMT.
D = $\frac{1}{2}$X5.533X15.552X2NO.=172.09 SQMT.
E = 7.405X13.017 = 193.78 SQMT.
F = AS/PLINE = 82.59 SQMT.
TOTAL AREA = 7931.68 SQMT.

SERVICE AREA :-

01 =14.503X8.000X2NO. =232.0 SQMT.
02 = 11.210X19.450X2NO.=294.26 SQMT.
03 = 4.764X11.245X2NO. = 107.14 SQMT.
TOTAL = 573.42 SQMT.

FIRE STAIR CASE /SERVICES :-

X =4.760X11.000X8NO =314.16 SQMT.

LIFT WELL:-

Y =2.460X2.645X19NO =71.28 SQMT.

PROPOSED COVERED AREA AT 1 st. FLOOR TO 5 th.FLOOR

= 7931.68 SQMT -(SERVICE AREA +FIRE STAIR CASE+LIFT WELL)

= 7931.68SQMT.-573.42 SQMT.+314.16 SQMT.+71.28 SQMT.

= 7931.68 SQMT.-908.88 SQMT.

= 6972.82 SQMT.

LEGEND

1. 1000 VS
2. 1000 WS
3. 1500 RWP
4. 1000 GP ON
5. 600 GP UP

DOOR &WINDOW SCHEDULE

TYPE	SIZE
D	2000 x 2400
D1	1200 x 2400
D2	900 x 2400
D3	750 x 2400
DW	5000 X 2400/2100
W1	00 x 2400/ 2100

CLIENT'S SIGNATURE

ARCHITECT'S SIGNATURE

PROJECT:-

PROPOSED

I.T. PARK ON PLOT- NO -44,45
SECTOR-KP-V,G.NOIDA
FOR M/S TIMES SHOPEE CENTRE (P). LTD

PURPOSE	LOCAL AUTHORITY SUBMISSION	ISSUED	
STATUS			
DRN.		SCALE :	SUBMISSION DRAWING
CHKD.			1st.floor to 5th. FLOOR PLAN
APPVD.		DATE : -----	

dfA
DESIGN FORUM OF ARCHITECTS
www.dfa.in
C-H, SECTOR - 8, NOIDA - 201301
(NCR DELHI) INDIA
TEL : +91 120 400 1000
FAX : +91 120 400 1000
dfa1.executive@gmail.com

DRG. NO. DFA/SUB./LT./110

REV.

N