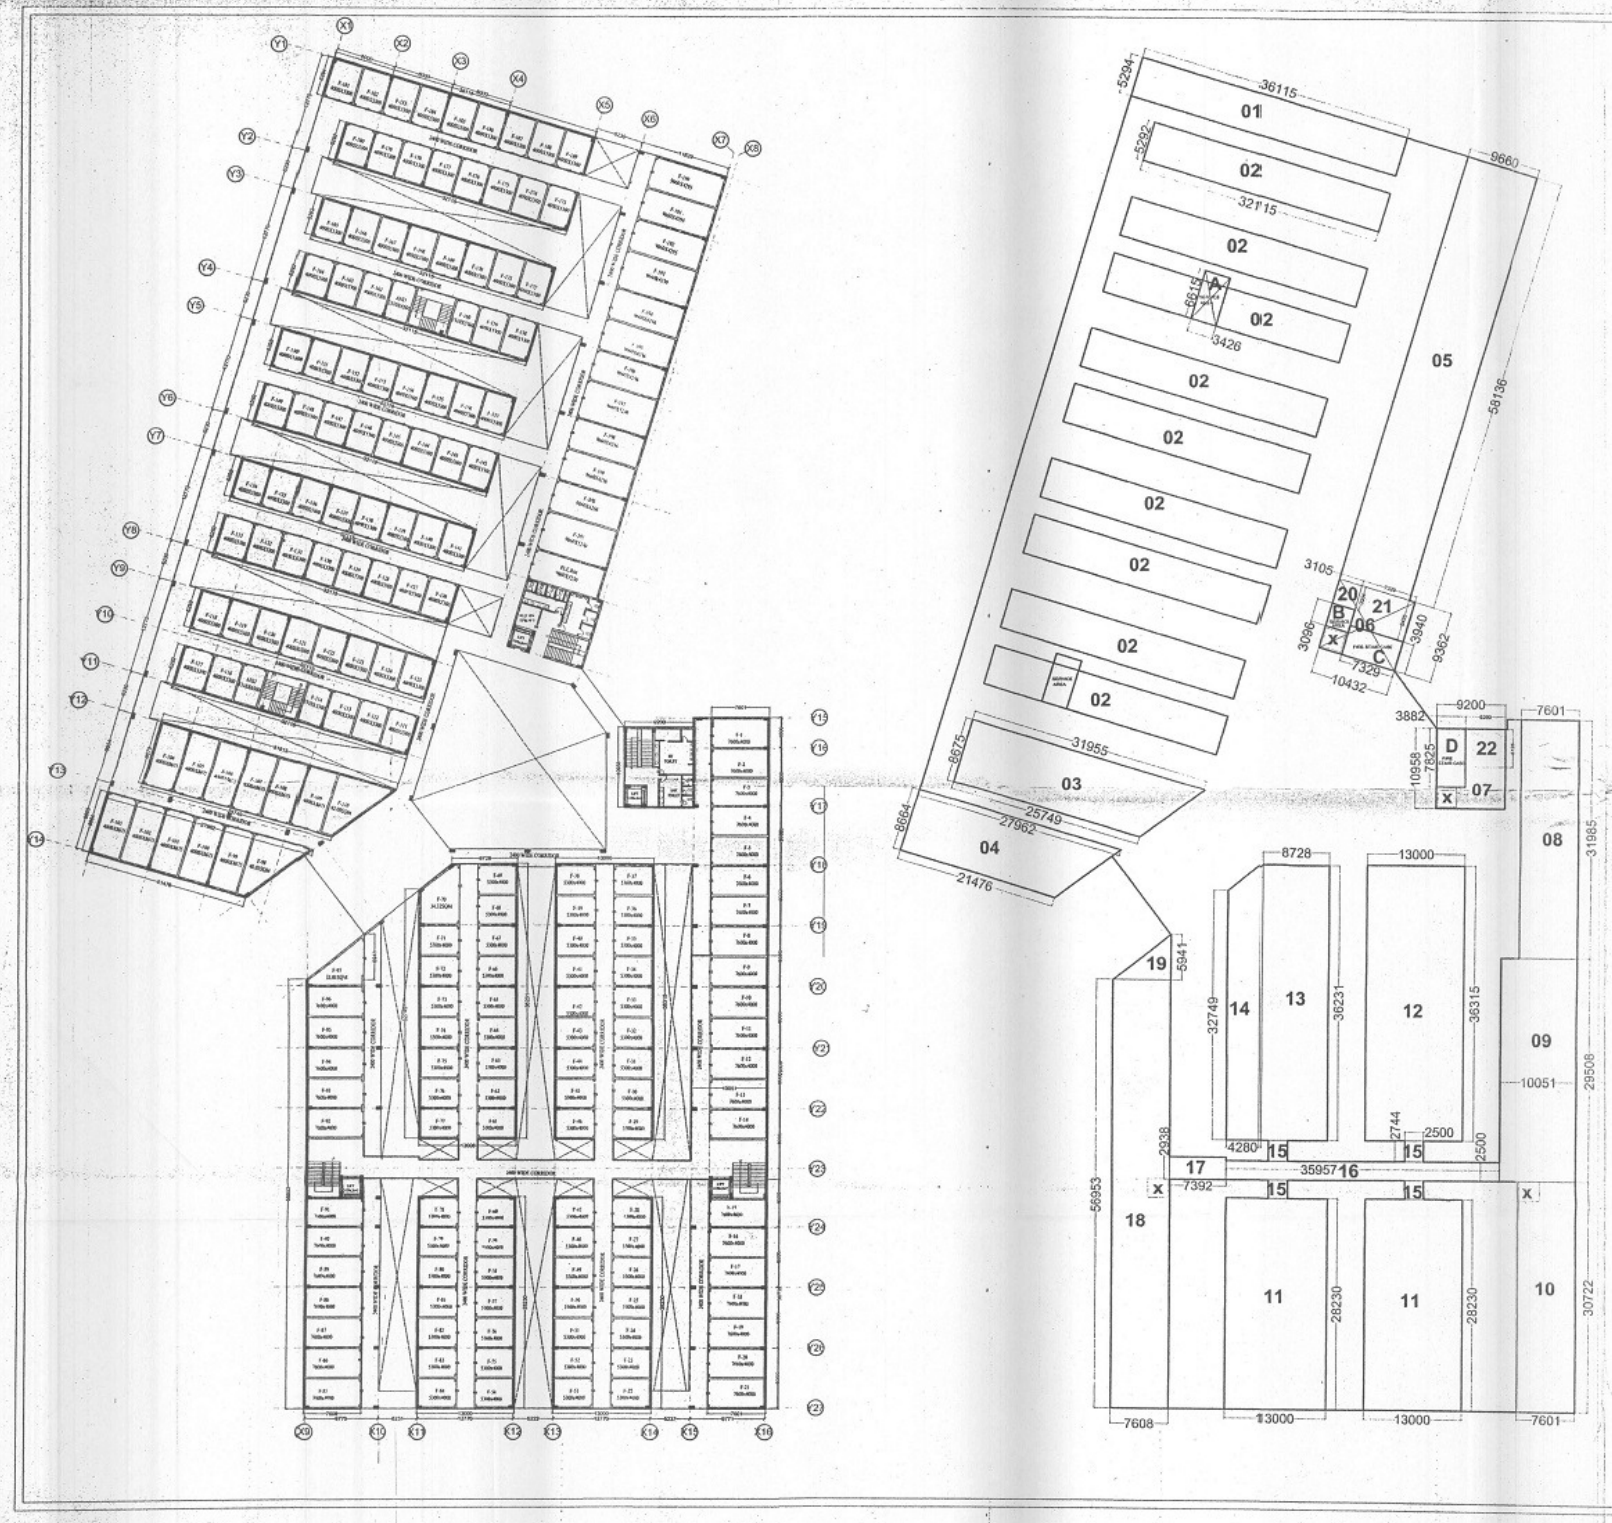

PROPOSED COVERED AREA AT FIRST FLOOR=

01 = 36.115x5.294	= 191.19 SQMT.
02 = 32.115x5.292x9NO.	=1529.57 SQMT.
03 = 31.955+25.749x8.675/2	=250.29 SQMT.
04 = 27.962+21.476x8.684/2	= 2147.18 SQMT.
05 = 9.660x58.136	=561.59 SQMT.
06 = 10.432x9.362	= 97.65 SQMT.
07 = 9.200x10.958	= 100.81 SQMT.
08 = 7.601x31.985	=243.11 SQMT.
09 = 10.051x29.508	=296.58 SQMT.
10 = 7.601x30.722	= 233.51 SQMT.
11 = 13.0x28.230x2no.	= 733.98 SQMT.
12 = 13.0x36.315	= 472.09 sqmt.
13 = 8.728x36.231	= 3156.22 sqmt.
14 = 32.749+35.231x4.25/2	= 147.61 sqmt.
15 = 2.50x2.744x4no.	= 27.44 sqmt.
16 = 35.957x2.50	= 89.89 sqmt.
17 = 7.392x2.938	= 21.71 sqmt.
18 = 7.608x56.953	= 433.29 sqmt.
19 = 5.7.608x5.941	= 22.59 sqmt.
TOTAL	= 5983.2 SQMT.

SERVICE AREA :-

A = 3.426X8.615X2NO.	= 45.32 SQMT.
B = 3.105X3.086	= 9.61 SQMT.
20+3.935X3.364	= 10.25 SQMT.
21+7.329X5.425	= 39.75 SQMT.
22+5.292X5.125	= 26.93 SQMT.
TOTAL	= 131.88SQMT.

FIRE STAIR CASE /SERVICES:-

C = 3.940X7.329	=28.87 SQMT.
D = 3.882X7.825	= 30.37 SQMT.
TOTAL	= 59.24 SQMT.

LIFT WELL:-

X = 2.45X2.645X4NO. =25.921 SQMT.

PROPOSED COVERED AREA AT FIRST FLOOR

= 5983.29 SQMT.-(SERVICE AREA +FIRE STAIR CASE+LIFT WELL)

= 5983.29 SQMT.-131.88 SQMT.+59.24 SQMT.+25.921 SQMT.

= 5983.29 SQMT.-217.041 SQMT.

= 5726.158 SQMT.

Greater Noida Industrial Dev. Authority
APPROVED
Vide No. ..... Dated .....
Valid upto Date 27.10.2013
Dy. Manager (Comp. & Arch.)

Drawing Checked & Verified By

Ldrs
S.M. (Plng.)

DOOR &WINDOW SCHEDULE

YPE	SIZE
2	900X2100
6	3000X2550

LEGEND

1. 1500 V.S.
2. 1000 W.S.
3. 1500 R.W.P.
4. 1000 GIP DN
5. 800 GIP UP

CLIEN"S SIGNATURE

For Times Shopee Centre Pvt. Ltd.

Authorised Signatory

ARCHIECT'S SIGNATURE

AR. SUMITA PAL
C-2018/1987
For DFA Designs Pvt Ltd

PROJECT:-

PROPOSED

I.T. PARK ON PLOT- NO -44,45
SECTOR-KP-V,G.NOIDA
FOR M/S TIMES SHOPEE CENTRE (P). LTD

PURPOSE	LOCAL AUTHORITY SUBMISSION	ISSUED	
STATUS			
DRN.		SCALE :	SUBMISSION DRAWING
CHKD.			FIRST FLOOR PLAN
APPVD.		DATE : ——	

DESIGN FORUM OF ARCHITECTS
www.dfa.in
C-10, SECTOR - 3, NOIDA - 201301 (NCR DELHI) INDIA
TEL : +91 120 462 1906
FAX : +91 120 462 1906
dfanoida@gmail.com

DRG. NO. DFA/SUB/SHOP/120

REV.

N