This drawing is a "COPYRIGHT" contents of this drawing or part thereof may not be used or reproduced without the permission of the Architect

NORTH

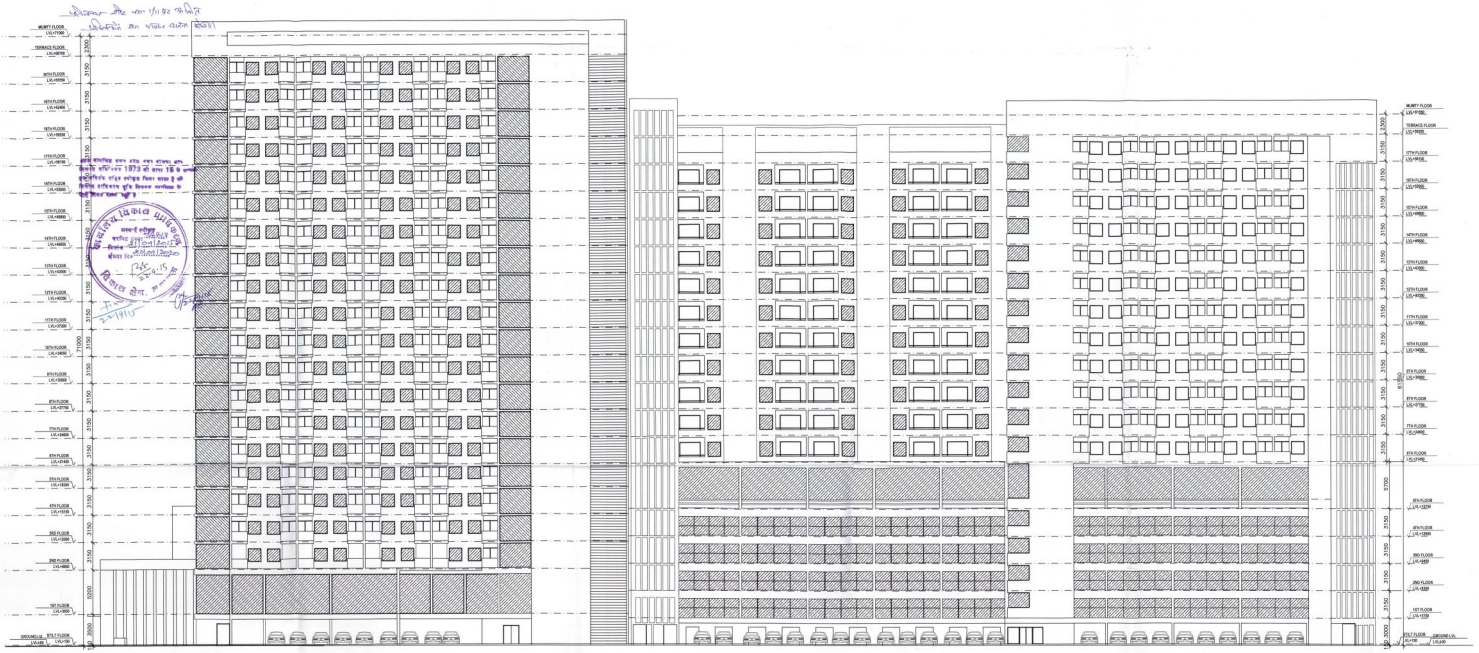

ELEVATION A
SCALE = 1:100

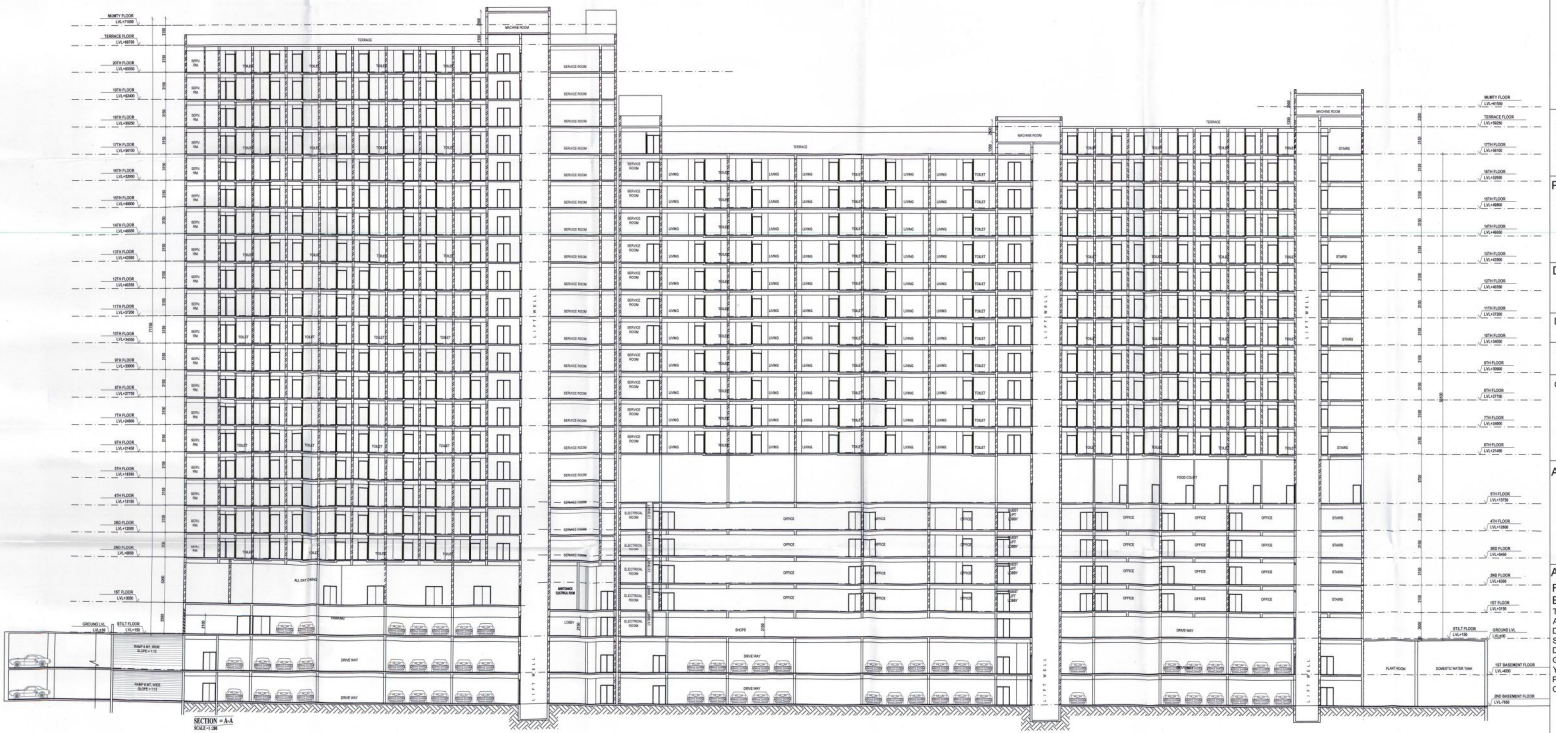

SECTION = A-A
SCALE = 1:100

यह मानचित्र लखनऊ महायोजना 2021 तथा भवन उपविधि 2008 तथा सम्यक शासनादेश के अनुरूप तैयार किया गया है।

PROJECT
PROPOSED HOTEL/SERVICE APARTMENT AT VILLAGE AHIMAMAU AT GOMTI NAGAR EXTENSION - LUCKNOW

DRAWING TITLE
SUBMISSION DRAWING
ELEVATION & SECTION

DEALT BY	ARCHITECT	REVISION
GEETA	RAJENDRA	
SCALE	CHECKED BY	DATE
1:200	VIRESH KUMAR	JULY 2015

OWNER'S NAME:
PAARTH Infrabuild Pvt.Ltd. and Other's

ARCHITECT
RAD
RUDRABHISHEK ARCHITECTS AND DESIGNERS
A-6,Sector 58,Noida

ARCHITECT
RUDRABHISHEK ENTERPRISES PVT. LTD.
TOWN & COUNTRY PLANNERS, ARCHITECTS & INTERIOR DESIGNERS, SURVEY CIVIC, SERVICES DESIGNERS.
GROUND FLOOR, YUVA BHAWAN, YMCA COMPLEX, 13 RANA PRATAP MARG LUCKNOW.
CALL - (0522) 2206165

VIRESH KUMAR
Architect
Regd. No. : CA/2005/35401

PROJECT DEVELOPED BY:-
M/s PAARTH INFRABUILD PVT. LTD.

For Paarth Infrabuild Pvt. Ltd.
Authorised Signatory

DRAWING NUMBER
PAARTH/SUB-9/11