Annexure-VII

(DRAWING. NO.- 24)

(BLOCK -C :- SHEET NO.-D)

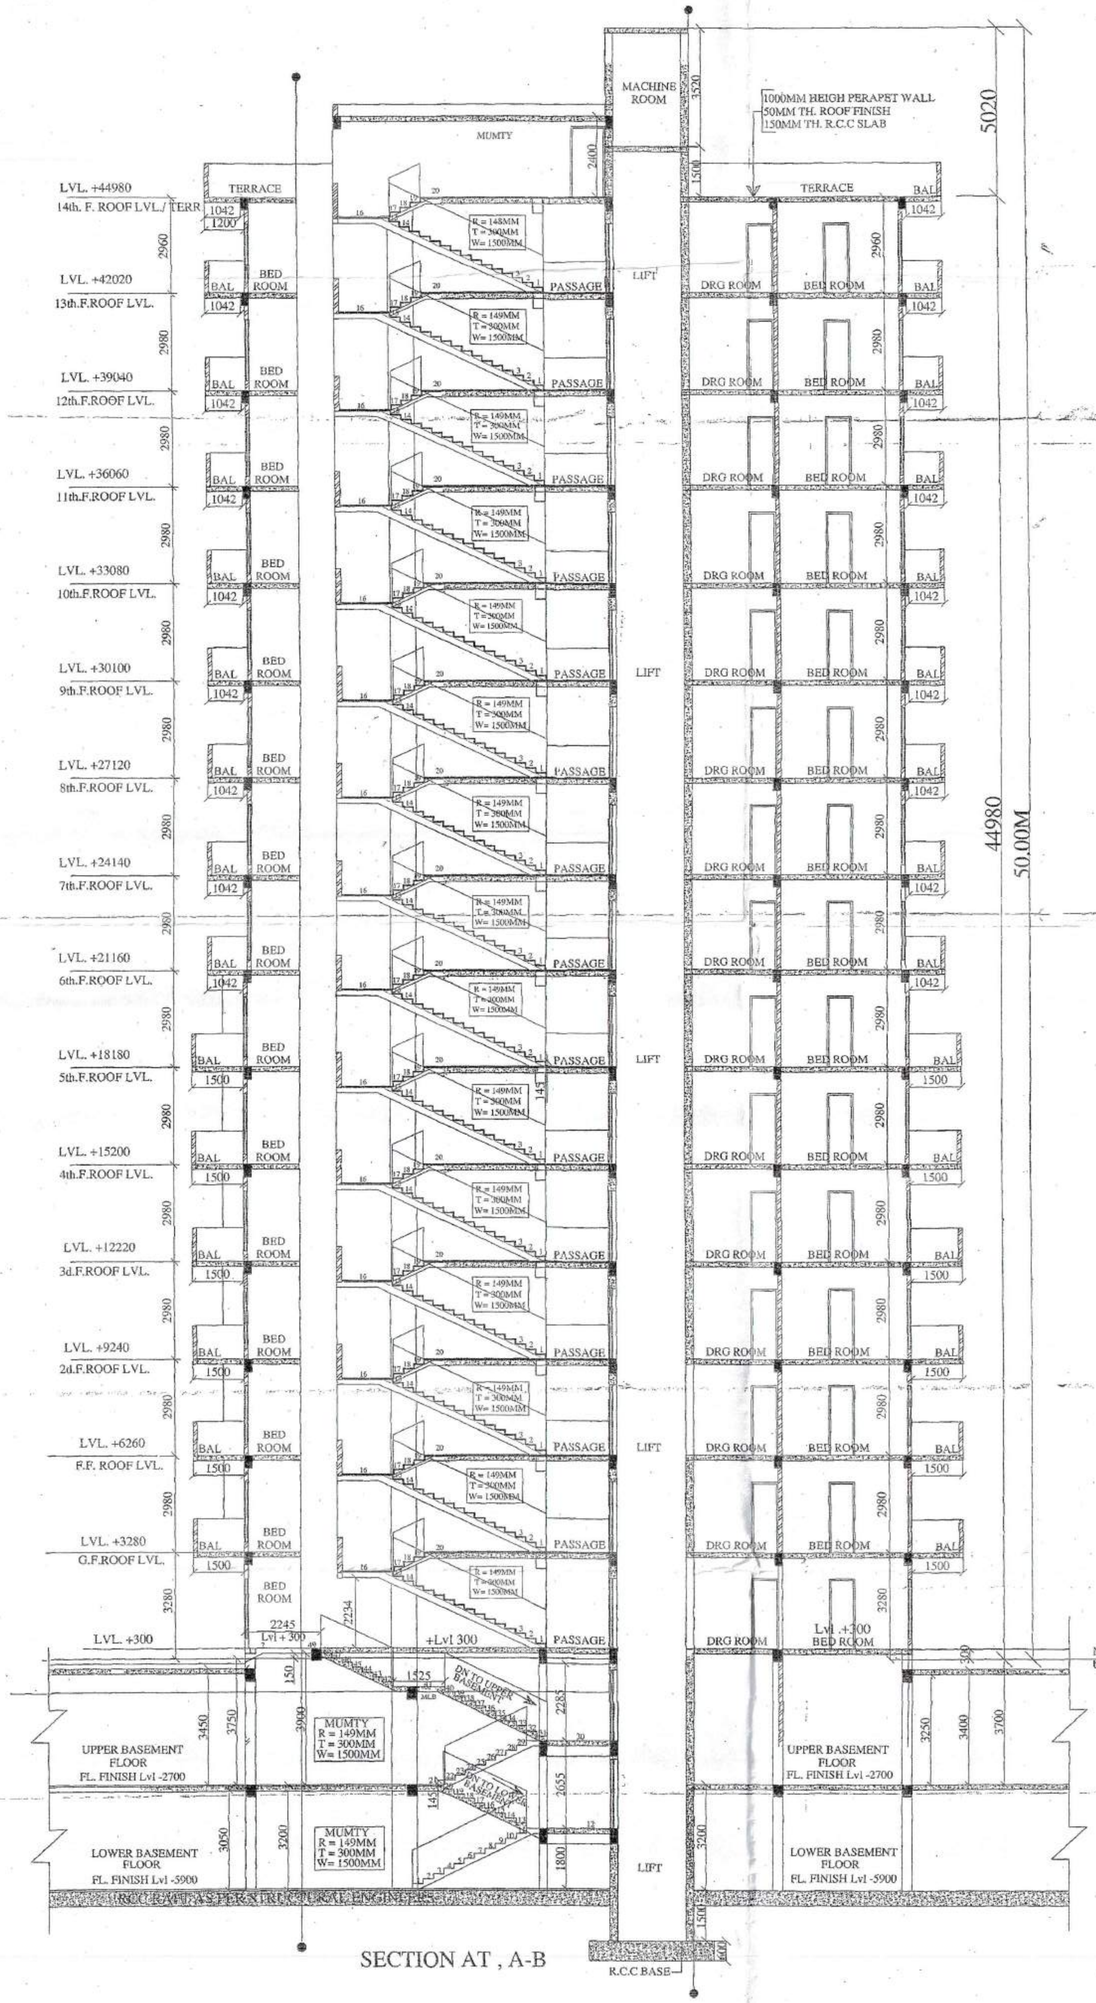

SECTION AT , A-B

PROJECT:-

REVISED PROPOSED GROUP HOUSING ON PLOT BEARING KHASRA NOs.- 146 & 199 , AT MORTI VILLAGEDISTRICT GHAZIABAD UP

OWNER:- M/S:- JAVIN CONSTRUCTION (P) LTD

SIGN. OF OWNER:-

SANJAY JAYASWAL
B.E. CIVIL, M.E. STRUCTURE
11/155, VASUNDHARA CO

SIGN. OF ENGINEER:-

FN
PREM CHAND TURAI
ARCHITECT/VALUER CAT 1.346
N.D. ARCH. A.I.I.A., F.I.V 17462
R. No. CA/75/157 MCD/H. Tax/04
53, SREISHTA VIHAR, DELHI-110
PH. 2214789S, 9999059034

SIGN. OF ARCHITECT:-