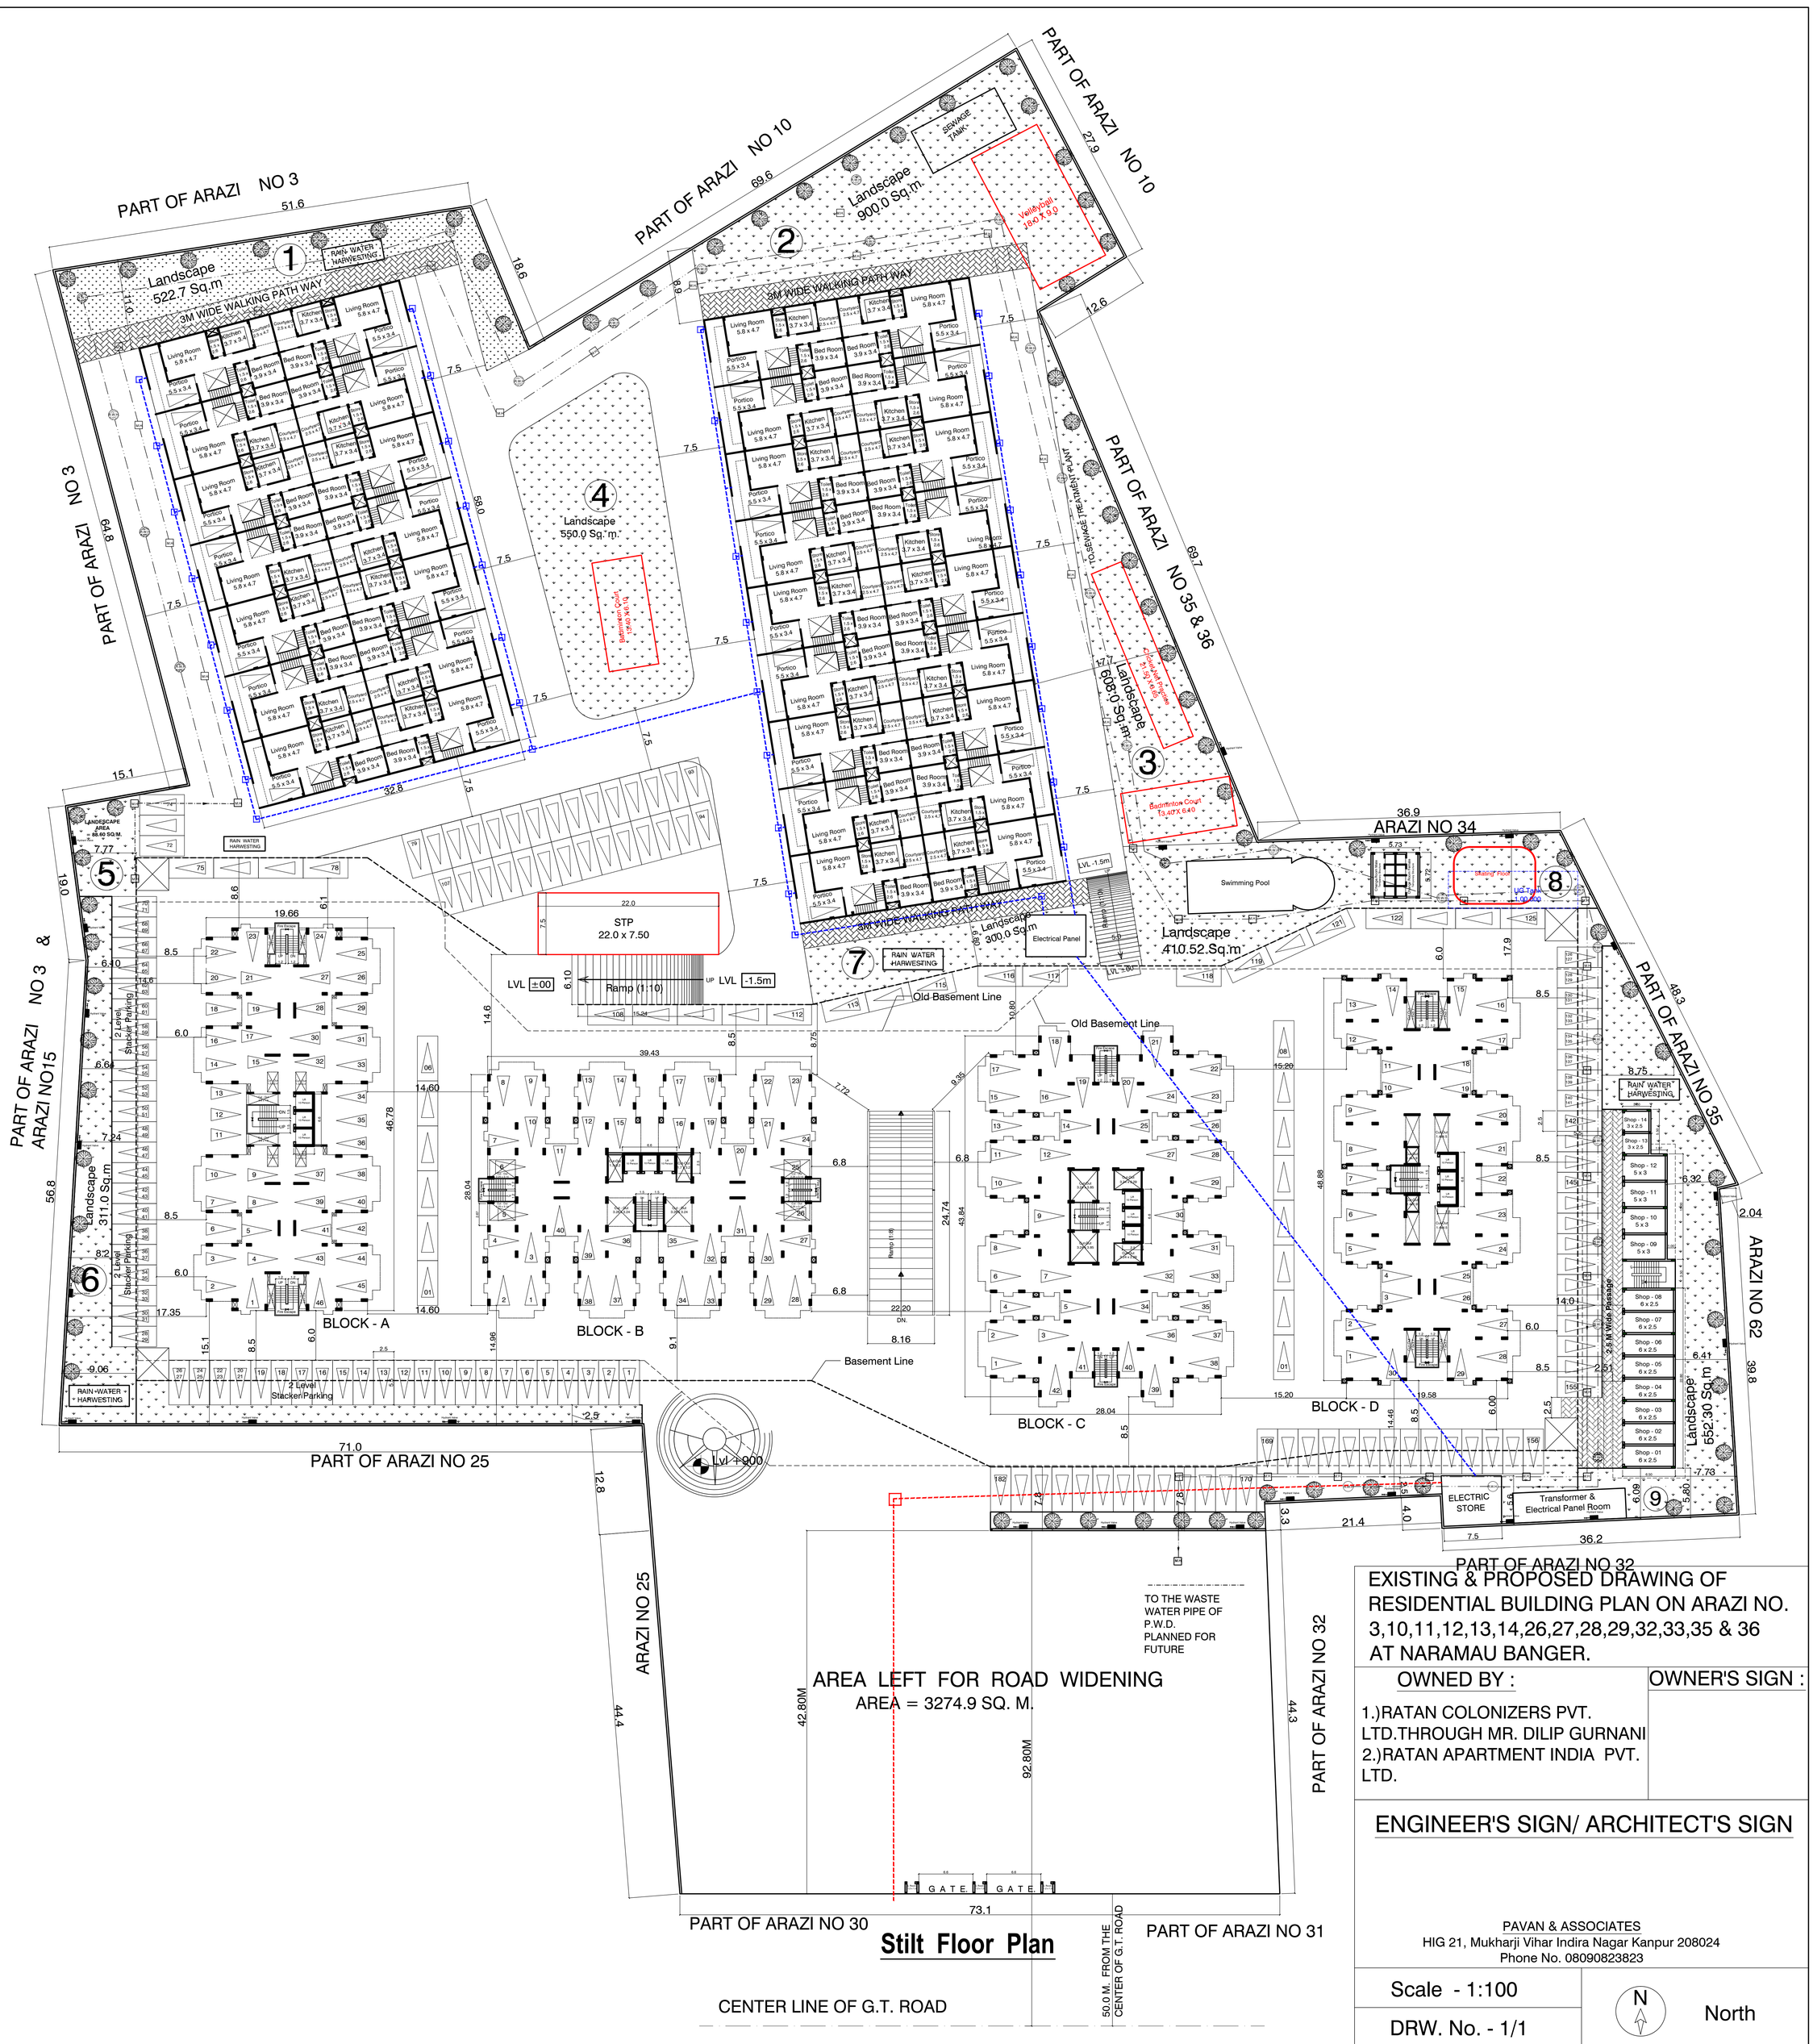

EXISTING & PROPOSED DRAWING OF RESIDENTIAL BUILDING PLAN ON ARAZI NO. 3,10,11,12,13,14,26,27,28,29,32,33,35 & 36 AT NARAMAU BANGER.

OWNED BY :

1.)RATAN COLONIZERS PVT. LTD.THROUGH MR. DILIP GURNANI
2.)RATAN APARTMENT INDIA PVT. LTD.

OWNER'S SIGN :

ENGINEER'S SIGN/ ARCHITECT'S SIGN

PAVAN & ASSOCIATES
HIG 21, Mukharji Vihar Indira Nagar Kanpur 208024
Phone No. 08090823823

Scale - 1:100

DRW. No. - 1/1

North

Drawing Title - Electric Supply Plan