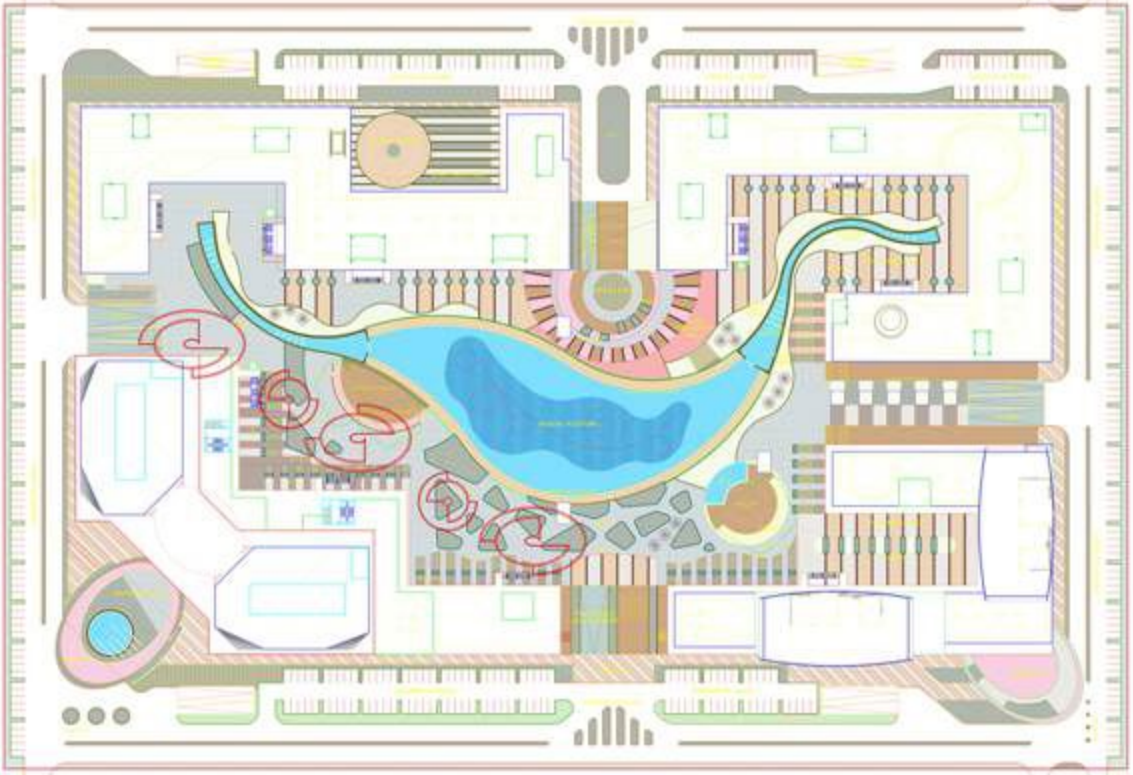

NOTE:- TREMIX ON DRIVEWAY.

SUBMISSION

PROJECT:
ITES/ITES (IT PAR) at PLOT NO. -2, SECTOR -140A, NOIDA.

PROJECT OWNER TITLE
MAK DIGI INFOTECH PRIVATE LTD.
C-23,GREATER KAILASH ENCLAVE-I,
NEW DELHI-110048

DRAWING TITLE
DEVELOPMENT WORK PLAN

For Mak Digi Infotech Pvt. Ltd.
Auth. Sign.Director

ACPL
ACPL Design LLP

SCALE: 1:500	DRAWN BY: SOHAN JOSHANA	DATE: 19/12/2018
DRAWING NO.: SOHAN JOSHANA	CHECKED BY: SOHAN JOSHANA	DWG. NO.: MR-FP-01