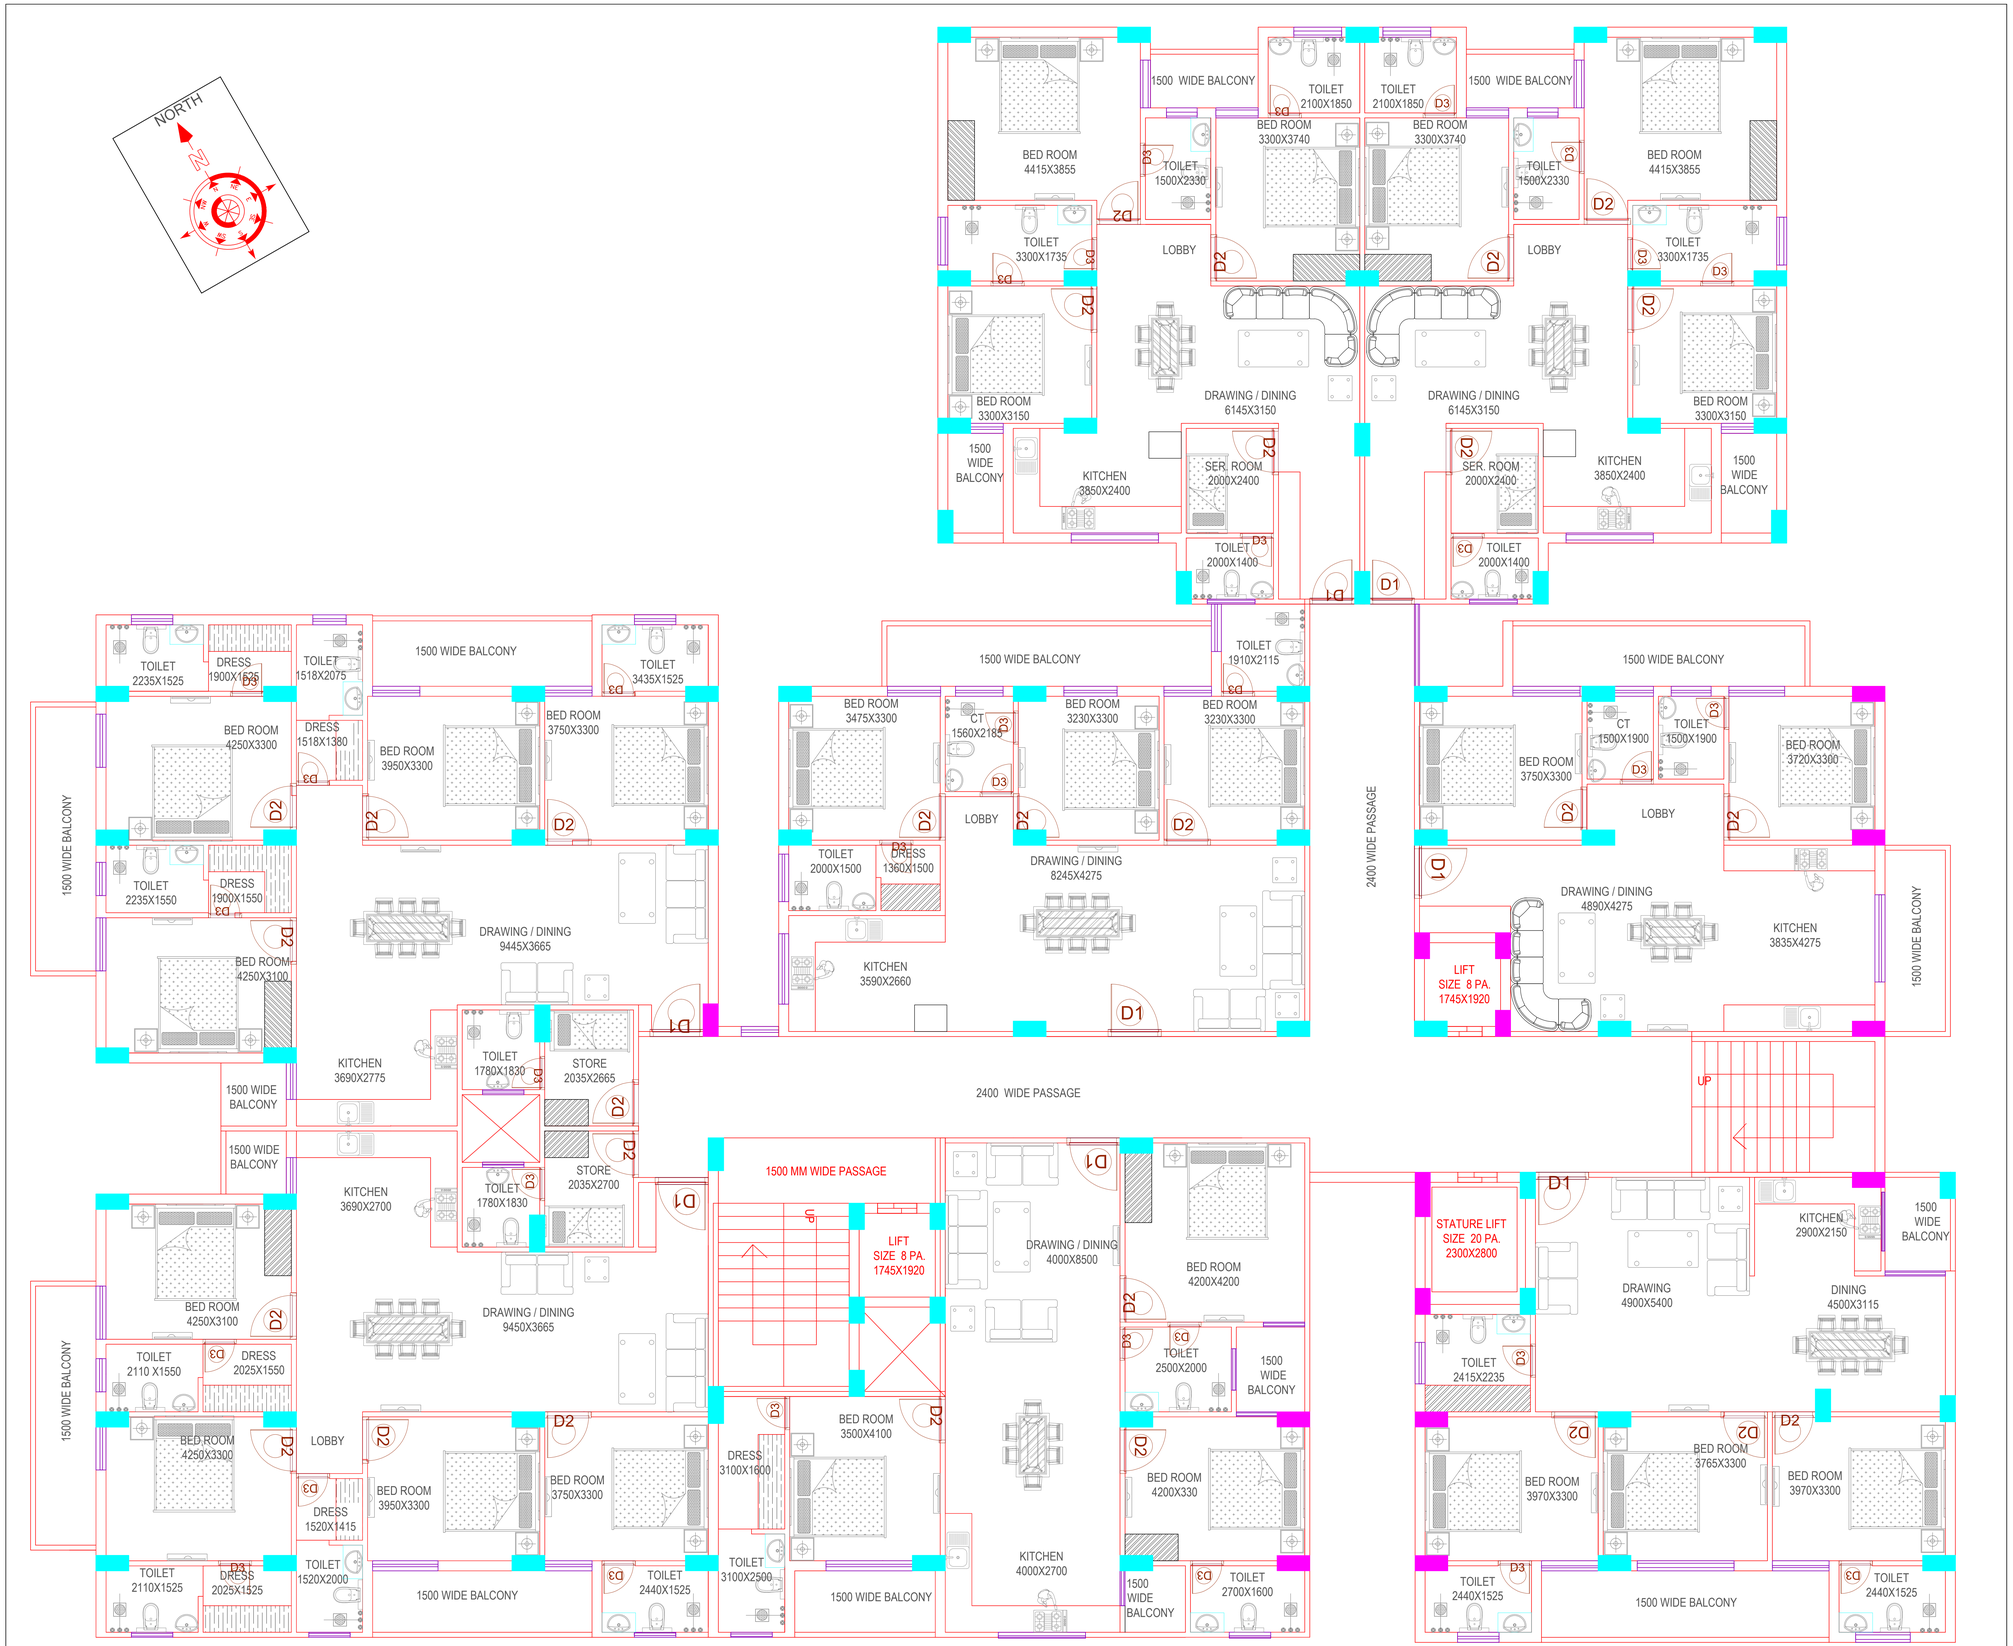

TYPICAL WORKING DRAWING FLOOR PLAN