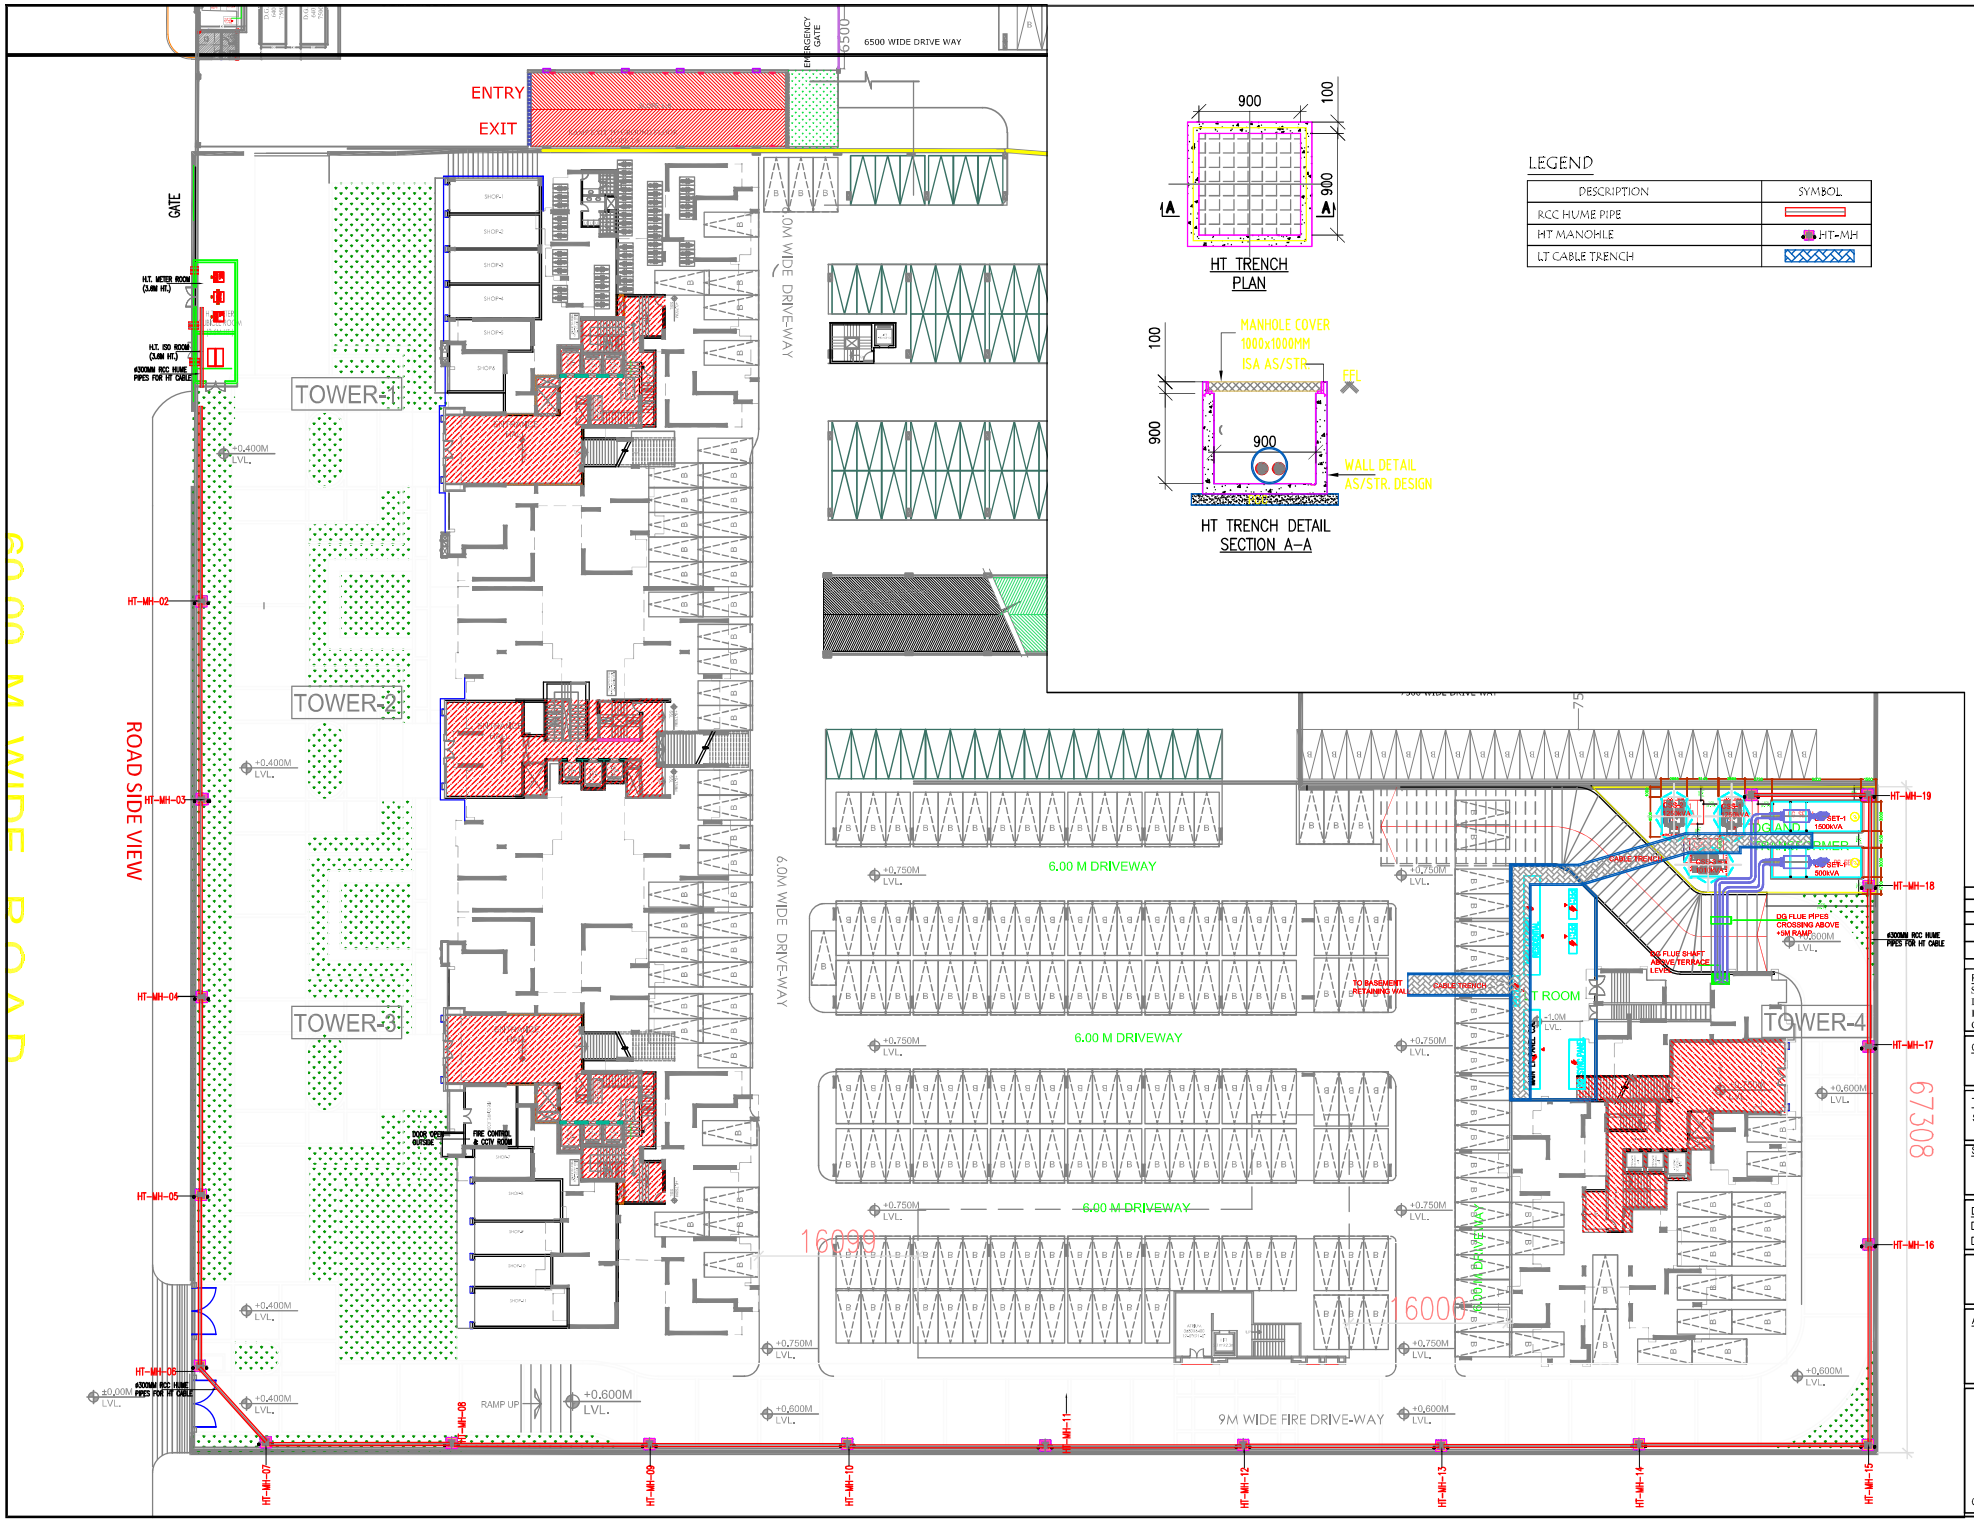
ENTRY
EXIT
EMERGENCY GATE
6500 WIDE DRIVE WAY
GATE
TOWER-1
TOWER-2
TOWER-3
TOWER-4
6.0M WIDE DRIVE-WAY
6.00 M DRIVEWAY
9M WIDE FIRE DRIVE-WAY
ROAD SIDE VIEW
6000 M WIDE ROAD
RAMP UP
FIRE CONTROL & CCTV ROOM
DOOR OPEN OUTSIDE
HT-MH-02
HT-MH-03
HT-MH-04
HT-MH-05
HT-MH-06
HT-MH-07
HT-MH-08
HT-MH-09
HT-MH-10
HT-MH-11
HT-MH-12
HT-MH-13
HT-MH-14
HT-MH-15
HT-MH-16
HT-MH-17
HT-MH-18
HT-MH-19
+0.400M LVL.
+0.750M LVL.
+0.600M LVL.
±0.00M LVL.
-1.0M LVL.
16090
16005
67308
900
100
HT TRENCH PLAN
MANHOLE COVER 1000x1000MM ISA AS/STR
FFL
WALL DETAIL AS/STR. DESIGN
HT TRENCH DETAIL SECTION A–A
LEGEND
DESCRIPTION
SYMBOL
RCC HUME PIPE
HT MANOHLE
HT-MH
LT CABLE TRENCH
Date
Rev. no.
Description
Project:
SUBMISSION OF GROUP HOUSING HABITECH INFRASTRUCTURE LIMITED AT PLOT NO GH-08A SECTOR - TECH ZONE -IV, GREATER NOIDA , U.P.
Client:
Title:
SITE PLAN
Subtitle:
SITE PLAN
ELECTRICAL LAYOUT
Drawing Released For:
APPROVAL
ADVANCE COPY
EC SUBMISSION
CONSTRUCTION
Scale
1:300
Date
09-12-2020
Sheet No.
PL-EL-01
Architects:
OWNER
ARCHITECT