Water supply plan

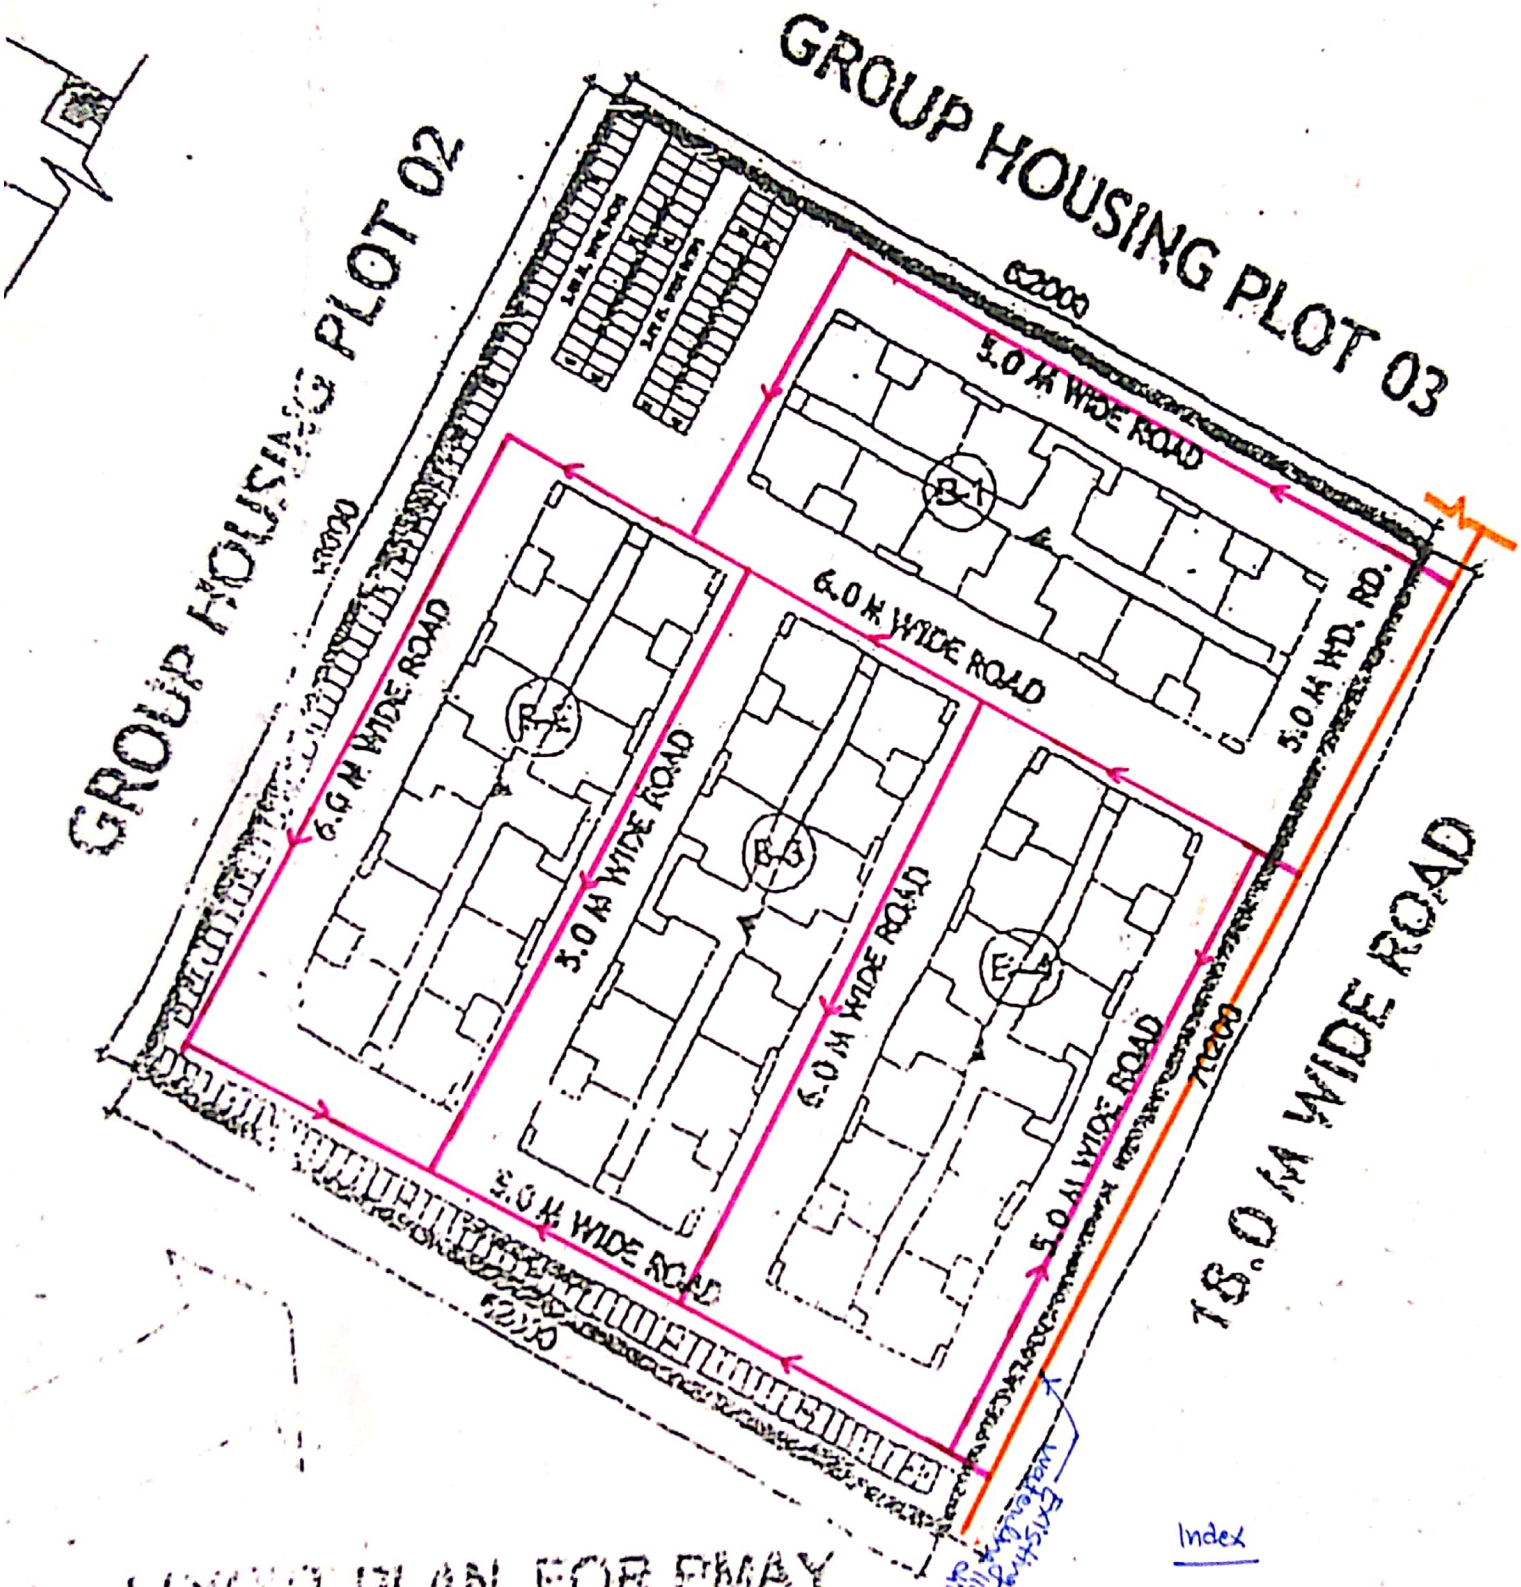

LAYOUT PLAN FOR FMAY
DETAIL - A

Index

110mm outer dia PVC Pipe water line

J.E.

E.E.

Scanned by CamScanner