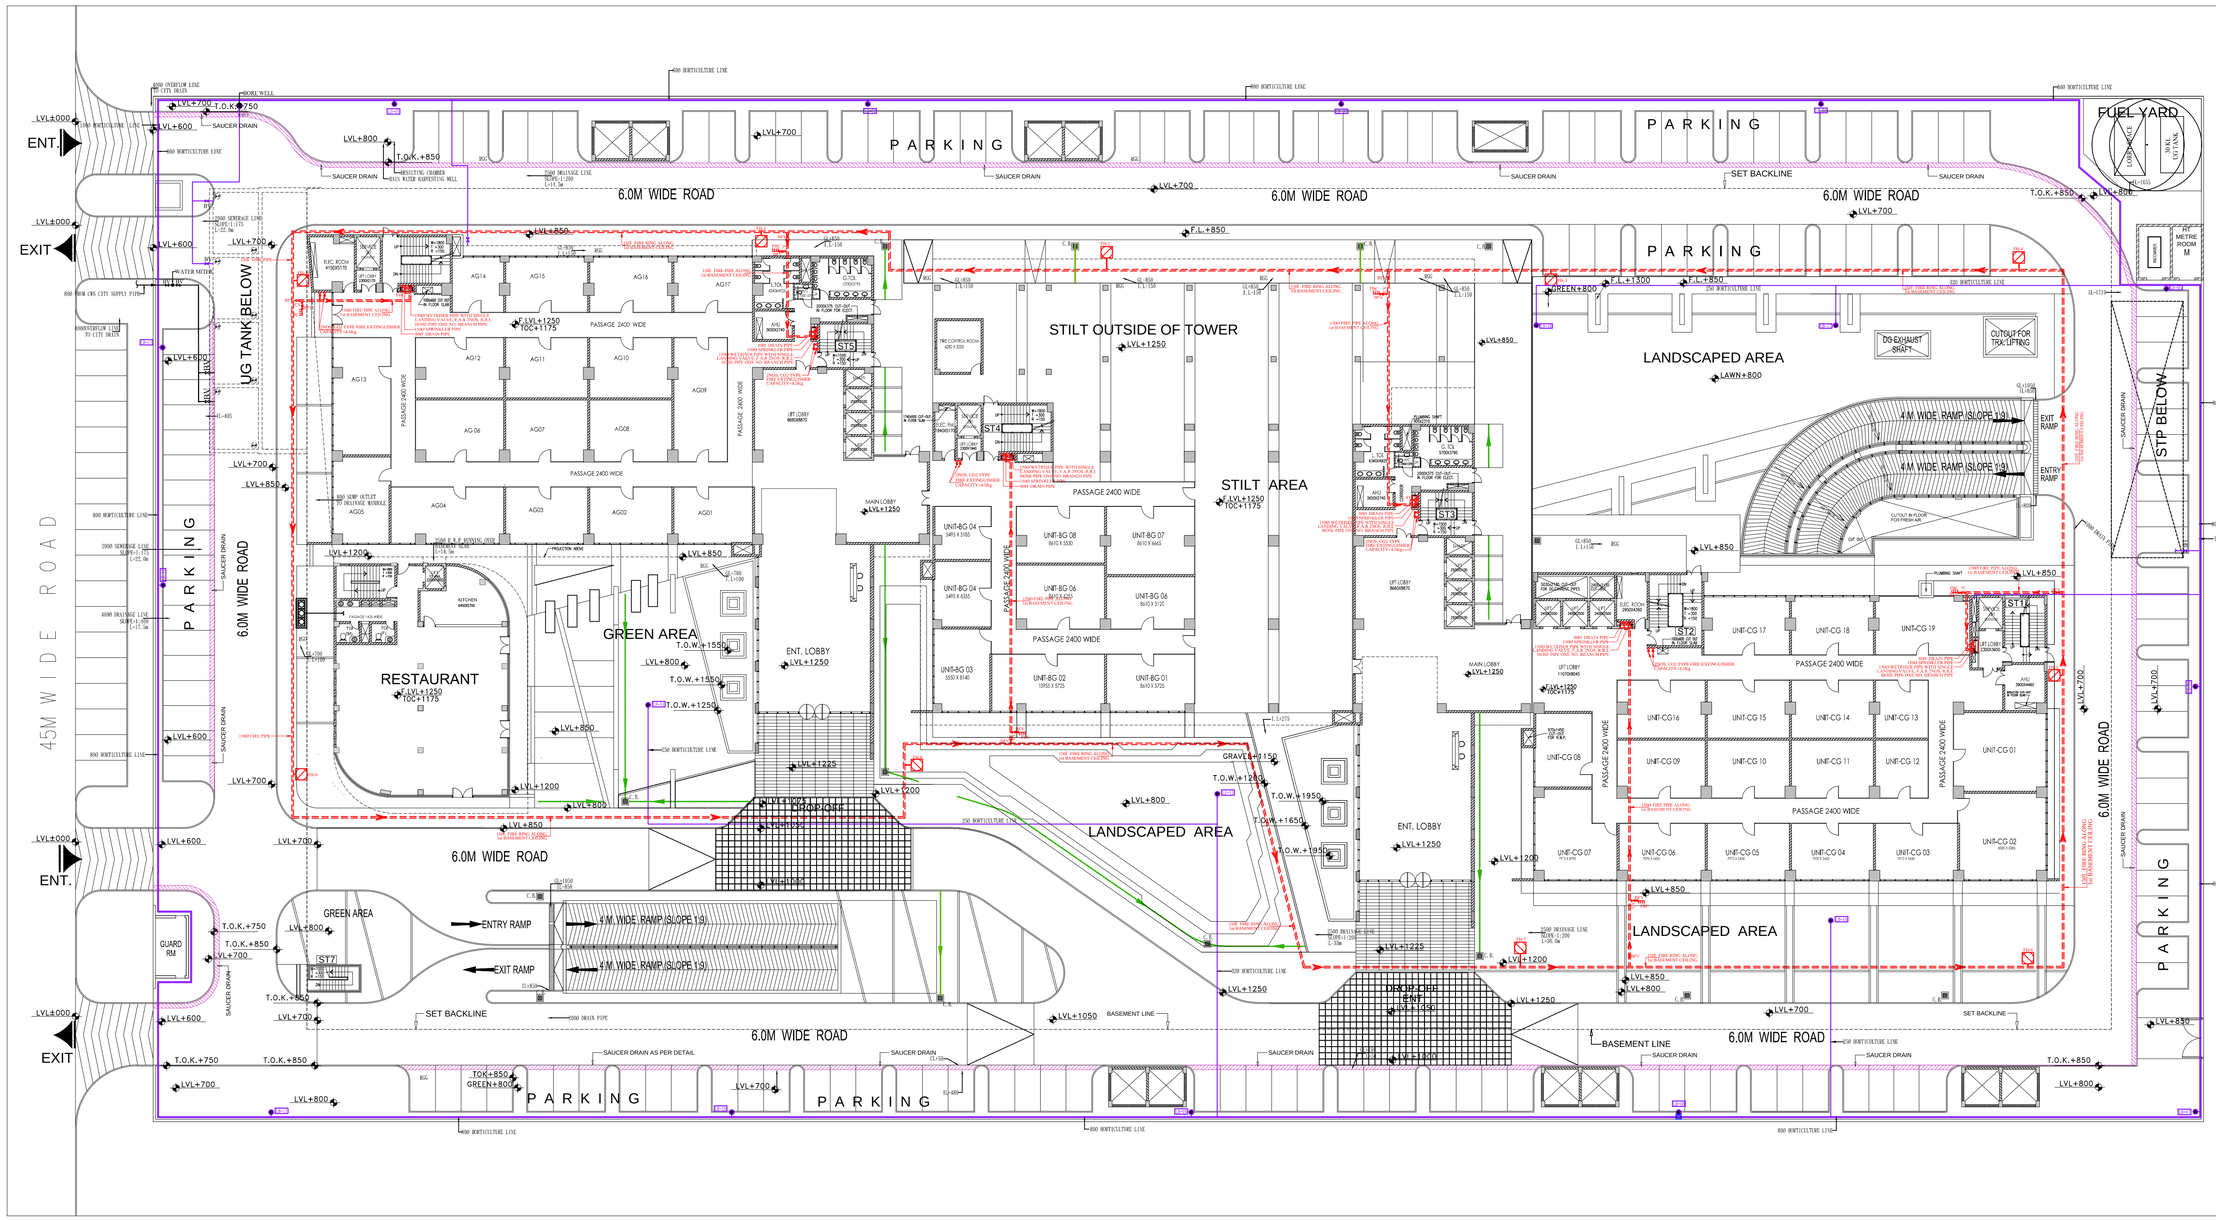

GENERAL NOTES

01. ALL DIMENSIONS TO BE READ AND NOT MEASURED.
02. ALL DIMENSIONS INDICATED ARE IN MILLIMETRE UNLESS MENTIONED OTHERWISE.
03. ALL DIMENSIONS ARE TO BE CROSS CHECKED AT SITE AND ANY DISCREPANCY SHALL BE BROUGHT TO NOTICE BEFORE EXECUTION.
04. ALL SERVICES DRAWINGS SHALL BE READ IN CONJUNCTION WITH THIS DRAWING AND OTHER DETAILS, ANY DISCREPANCY WHATSOEVER SHALL BE BROUGHT TO NOTICE BEFORE EXECUTION.

FIRE FIGHTING LINE

1000 HORTICULTURE LINE

REVISION		
NO.	DATE	DESCRIPTION

CLIENT

M/S PIONEER eSERVE PRIVATE LTD.
KLJ HOUSE 63,RAMA MARG,NAJAFGARH ROAD
NEW DELHI-110015

ARCHITECTS

SAA
sikka associates architects
- architecture
- masterplanning
- urban design
- interior designing
- project management

A2/1, AFRICA AVENUE, SRIFARJANG ENCLAVE, NEW DELHI-110029
TEL:011-43235235 (20 Lines) FAX: 011-26194481
E-MAIL: soa@soaindia.net, web: www.soaindia.net

CONSULTANT

R.K.GUPTA & ASSOCIATES.
CONSULTING ENGINEERS SANITARY
& FIRE FIGHTING SYSTEM.
H-17 LAJPAT NAGAR-II
NEW DELHI -110024
TEL:- 65510500,65835289. FAX 011-6922087
e-mail: rkga@mantraonline.com

Building Services (MEP) Consultants

SNC
MEP Consulting Engineers
Sunil Nayyar Consultants Pvt. Ltd.
Head Office : 206- 206A & 305A-305B, 2nd & 3rd Floor, Time Centre, DLF Golf Course Road, Sector-54, Gurgaon-122002, Haryana (India)
Tele : +91-124-4803800 (30 Lines)
Fax : +91-124-4803817
E-mail : snngurgaon@snc.co.in
URL : www.snc.co.in
☐ Delhi ■ Gurgaon ☐ Pune

PROJECT

NOIDA ONE CYBER PARK, SECTOR -62, NOIDA, U.P.

DRAWING TITLE

FIRE FIGHTING & HORTICULTURE SITE PLAN

PROJECT NO.	SCALE	DATED	NORTH
309	1 : 200	14.04.2014	
DRAWING NO.	DRAWN	FILE NAME	
KLJ/CO/S-01	S.S. BHANDARI		