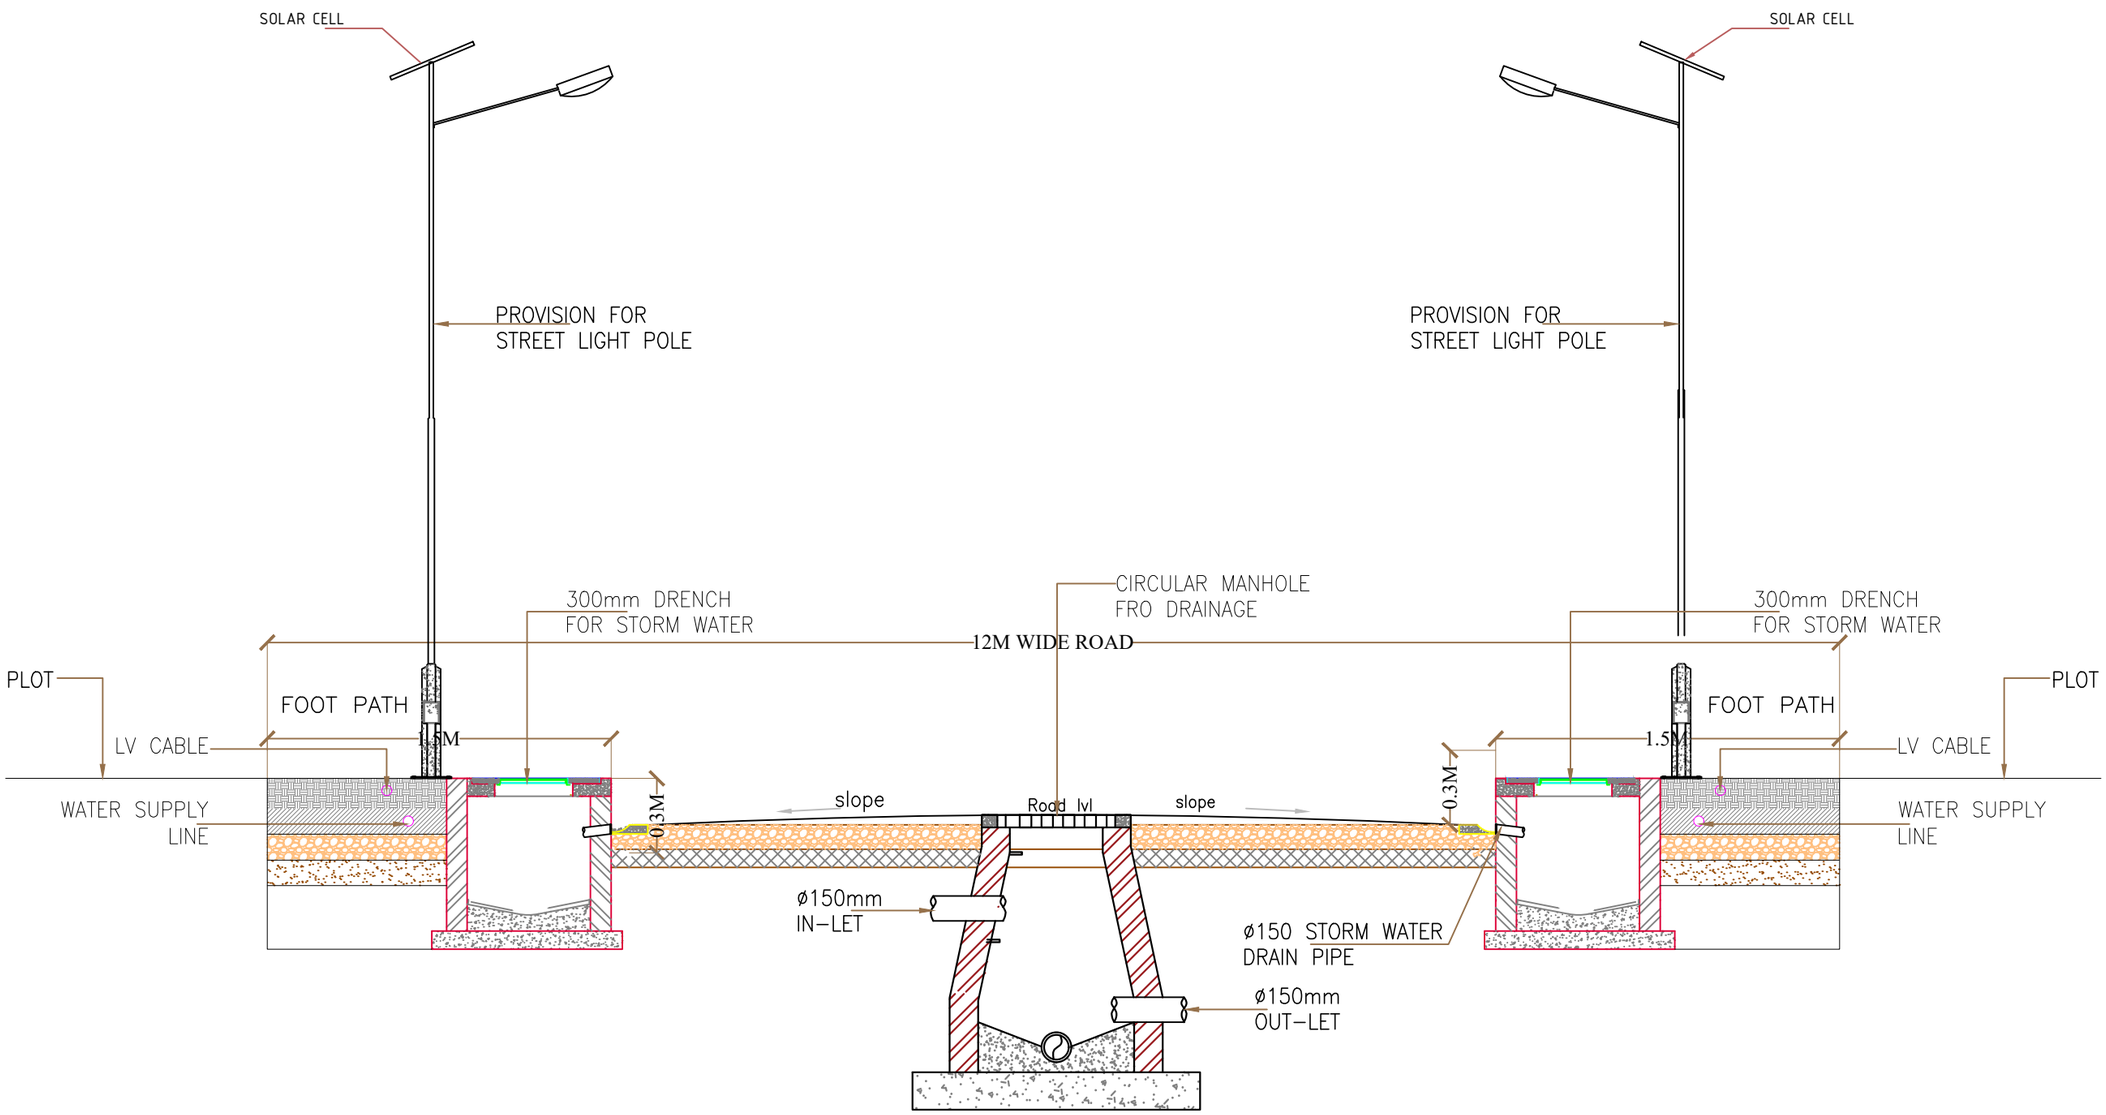

MILESTONE MEP
CONSULTANT
Proprietor

Ar. S.P. VISHWAKARMA
CA/ 2013/41588
2/815,Ishanika Estate Malhaur Gomti Nagar
Lucknow Mob:- 08081746833

LEGEND

S.NO	DESCRIPTION	QUANTITY	HEIGHT	REMARKS

NOTES:

1. ALL DIMENSIONS ARE IN FT.
3. NO DIMENSIONS TO BE SCALED OFF THE DRAWING ONLY WRITTEN DIMENSIONS TO BE FOLLOWED.
2. DISCREPANCIES IN DIMENSIONS OR OTHERWISE SHOULD BE BROUGHT TO THE NOTICE OF CONSULTANT BEFORE STARTING THE WORK.
3. ANY DISCREPANCY FOUND IN THE DRAWING TO BE IMMEDIATELY GOT CLARIFIED WITH THE ARCHITECT.
4. ALL DRAWINGS ARE INTER RELATED AND SHALL BE READ IN CONJUCTION WITH OTHER DRAWINGS.

GENRE:-

- ■ FOR DISCUSSION
- ☐ FOR STRUCTURE
- ☐ FOR EXECUTION

NORTH

PROJECT

FARM HOUSE LAYOUT AT MOHANLAL GANJ, LUCKNOW

CLIENT

JMD GREEN

DRAWING TITLE

ROAD CROSS SECTION LAYOUT

DRAWING NO.

REVISION NO-	DATE OF ISSUE-
R-0	04/DEC/2025

EXECUTINGAGENCY

SCALE-	SHEET SIZE-
NTS	A3
DRAWN BY-	CHECKED BY-
KAMRAN	ER. TARIQ

STAMP

MARCHMANIA
Architects, Interior Designer & Landscaping
2/815, esanika state(near amity univercity ,Gate No.-03),malhaur gomti nagar
Lucknow, (UP)
Email:- arshiv1989@gmail.com
Mob :- 08081746833