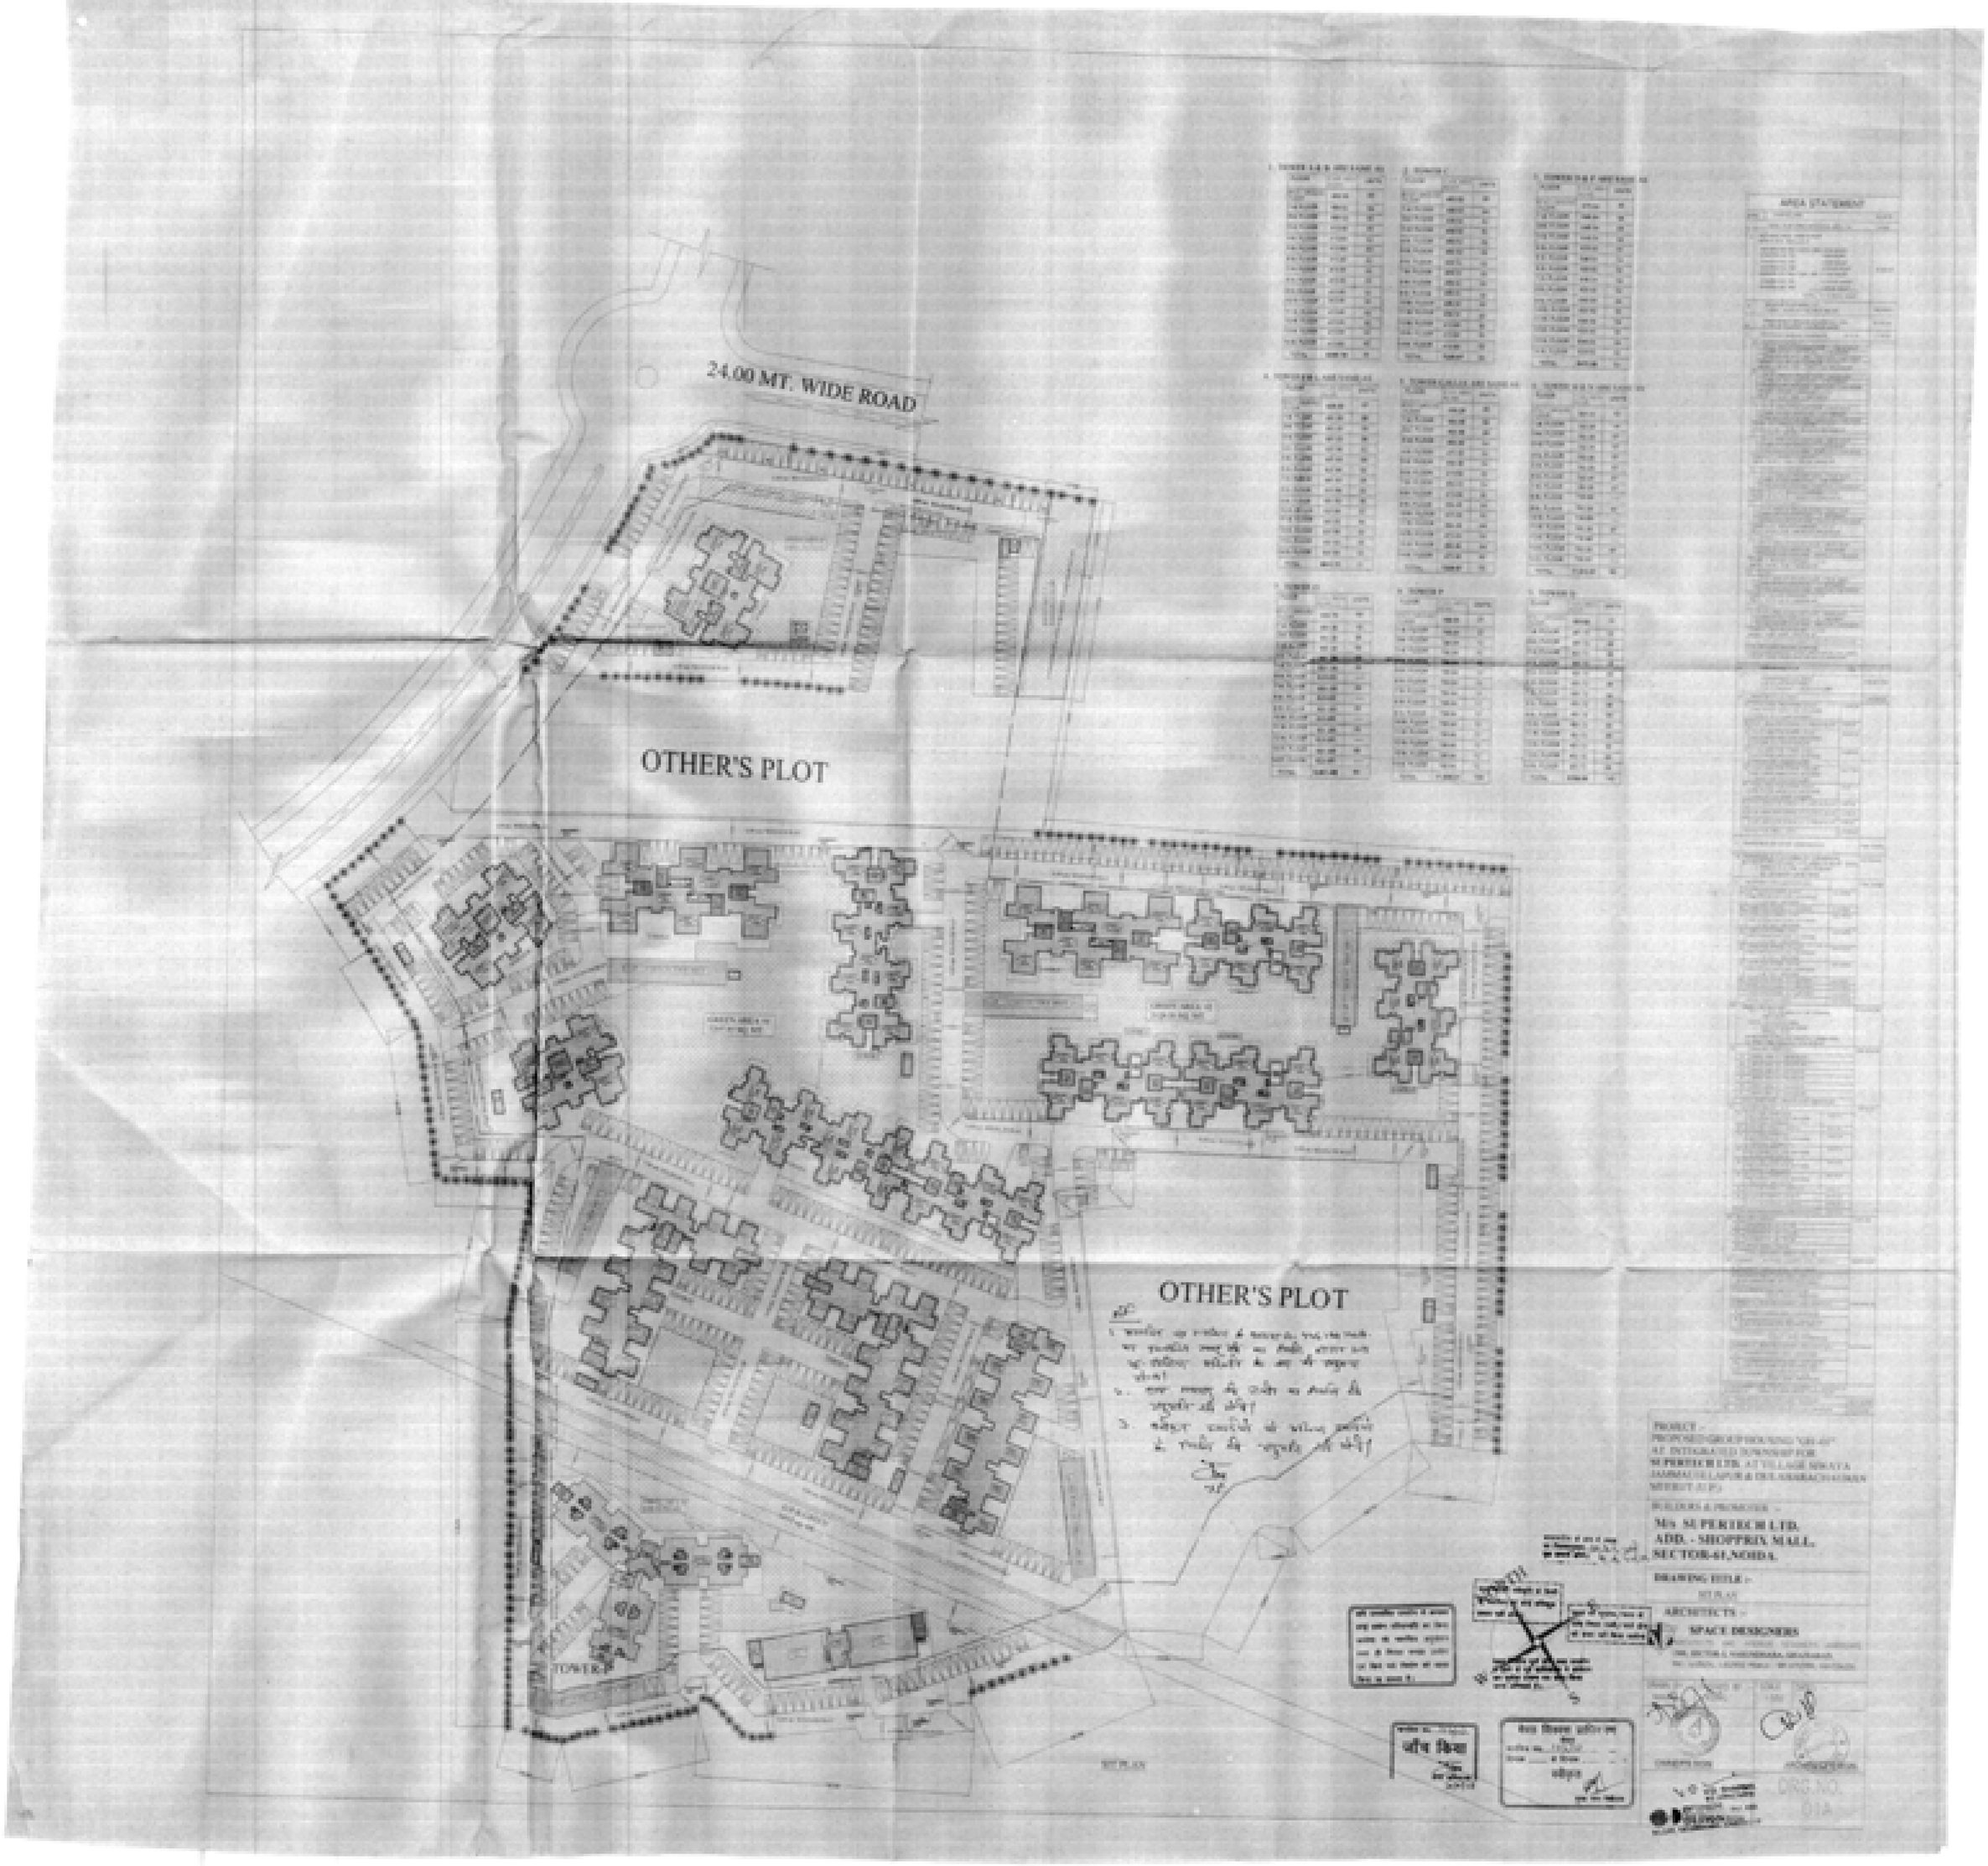
24.00 MT. WIDE ROAD
OTHER'S PLOT
OTHER'S PLOT
TOWER
PROJECT -
BUILDERS & PROMOTER -
M/s SUPERTECH LTD.
ADD. - SHOPPRIX MALL,
SECTOR-61,NOIDA.
DRAWING TITLE -
ARCHITECTS -
SPACE DESIGNERS
DRG.NO.
01A