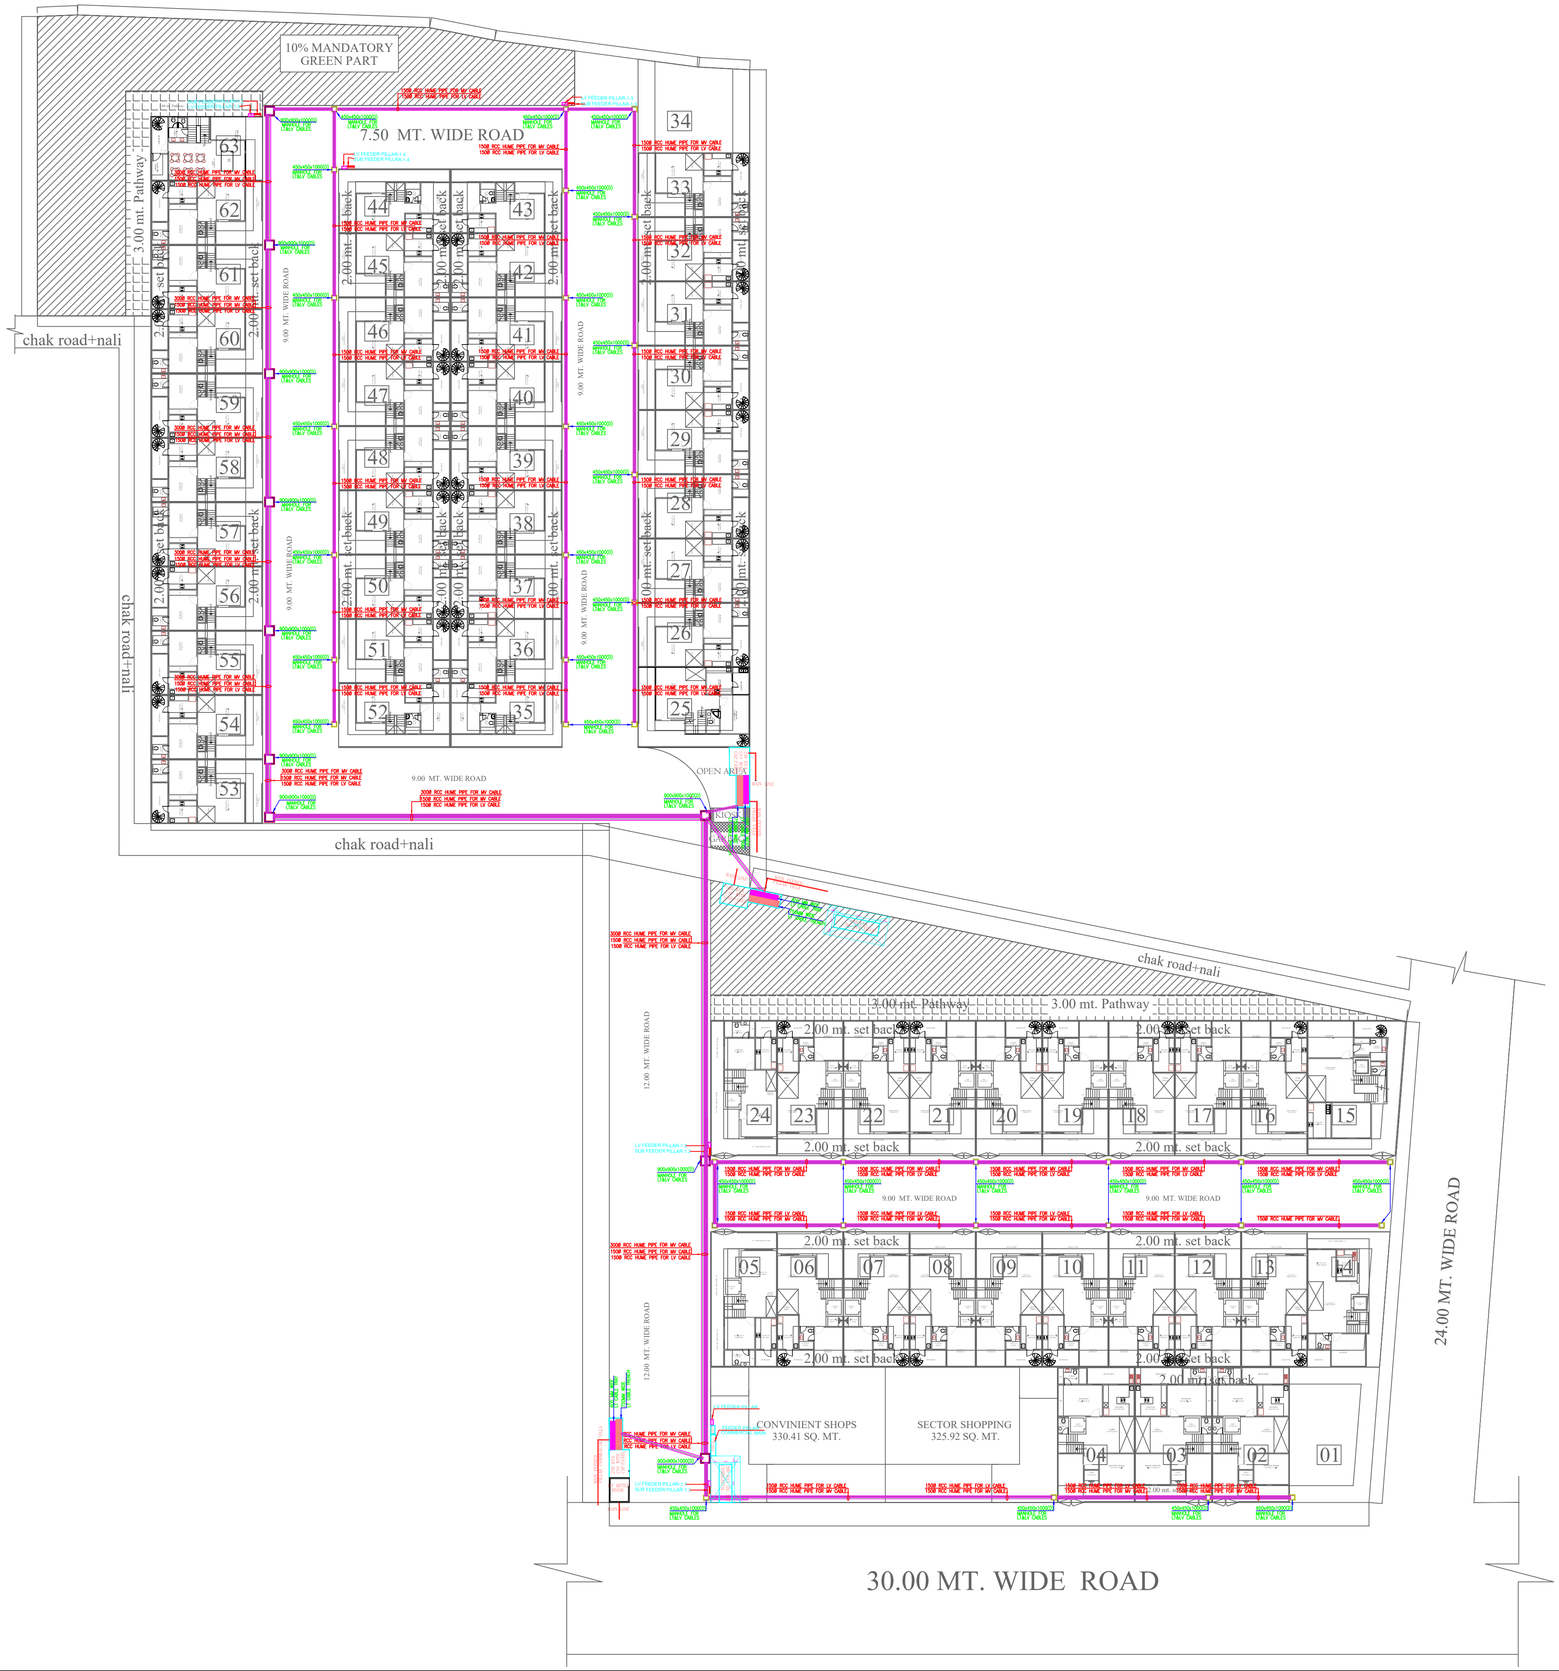

PROJECT :

SUBMISSION DRAWING FOR THE PROPOSED PLOTTING DEVELOPMENT AT KHASRA NO.- 122 AT VILLAGE MORTI & 963 AT VILLAGE NOORNAGAR GHAZIABAD (U.P.)

OWNER;-

SHEET TITLE :

ELECTRICAL LAYOUT

ADVANCE COPY

SCALE :	DRG. NO.
DATE : 02-01-2023	ED-01
DEALT :	
CHECKED :	