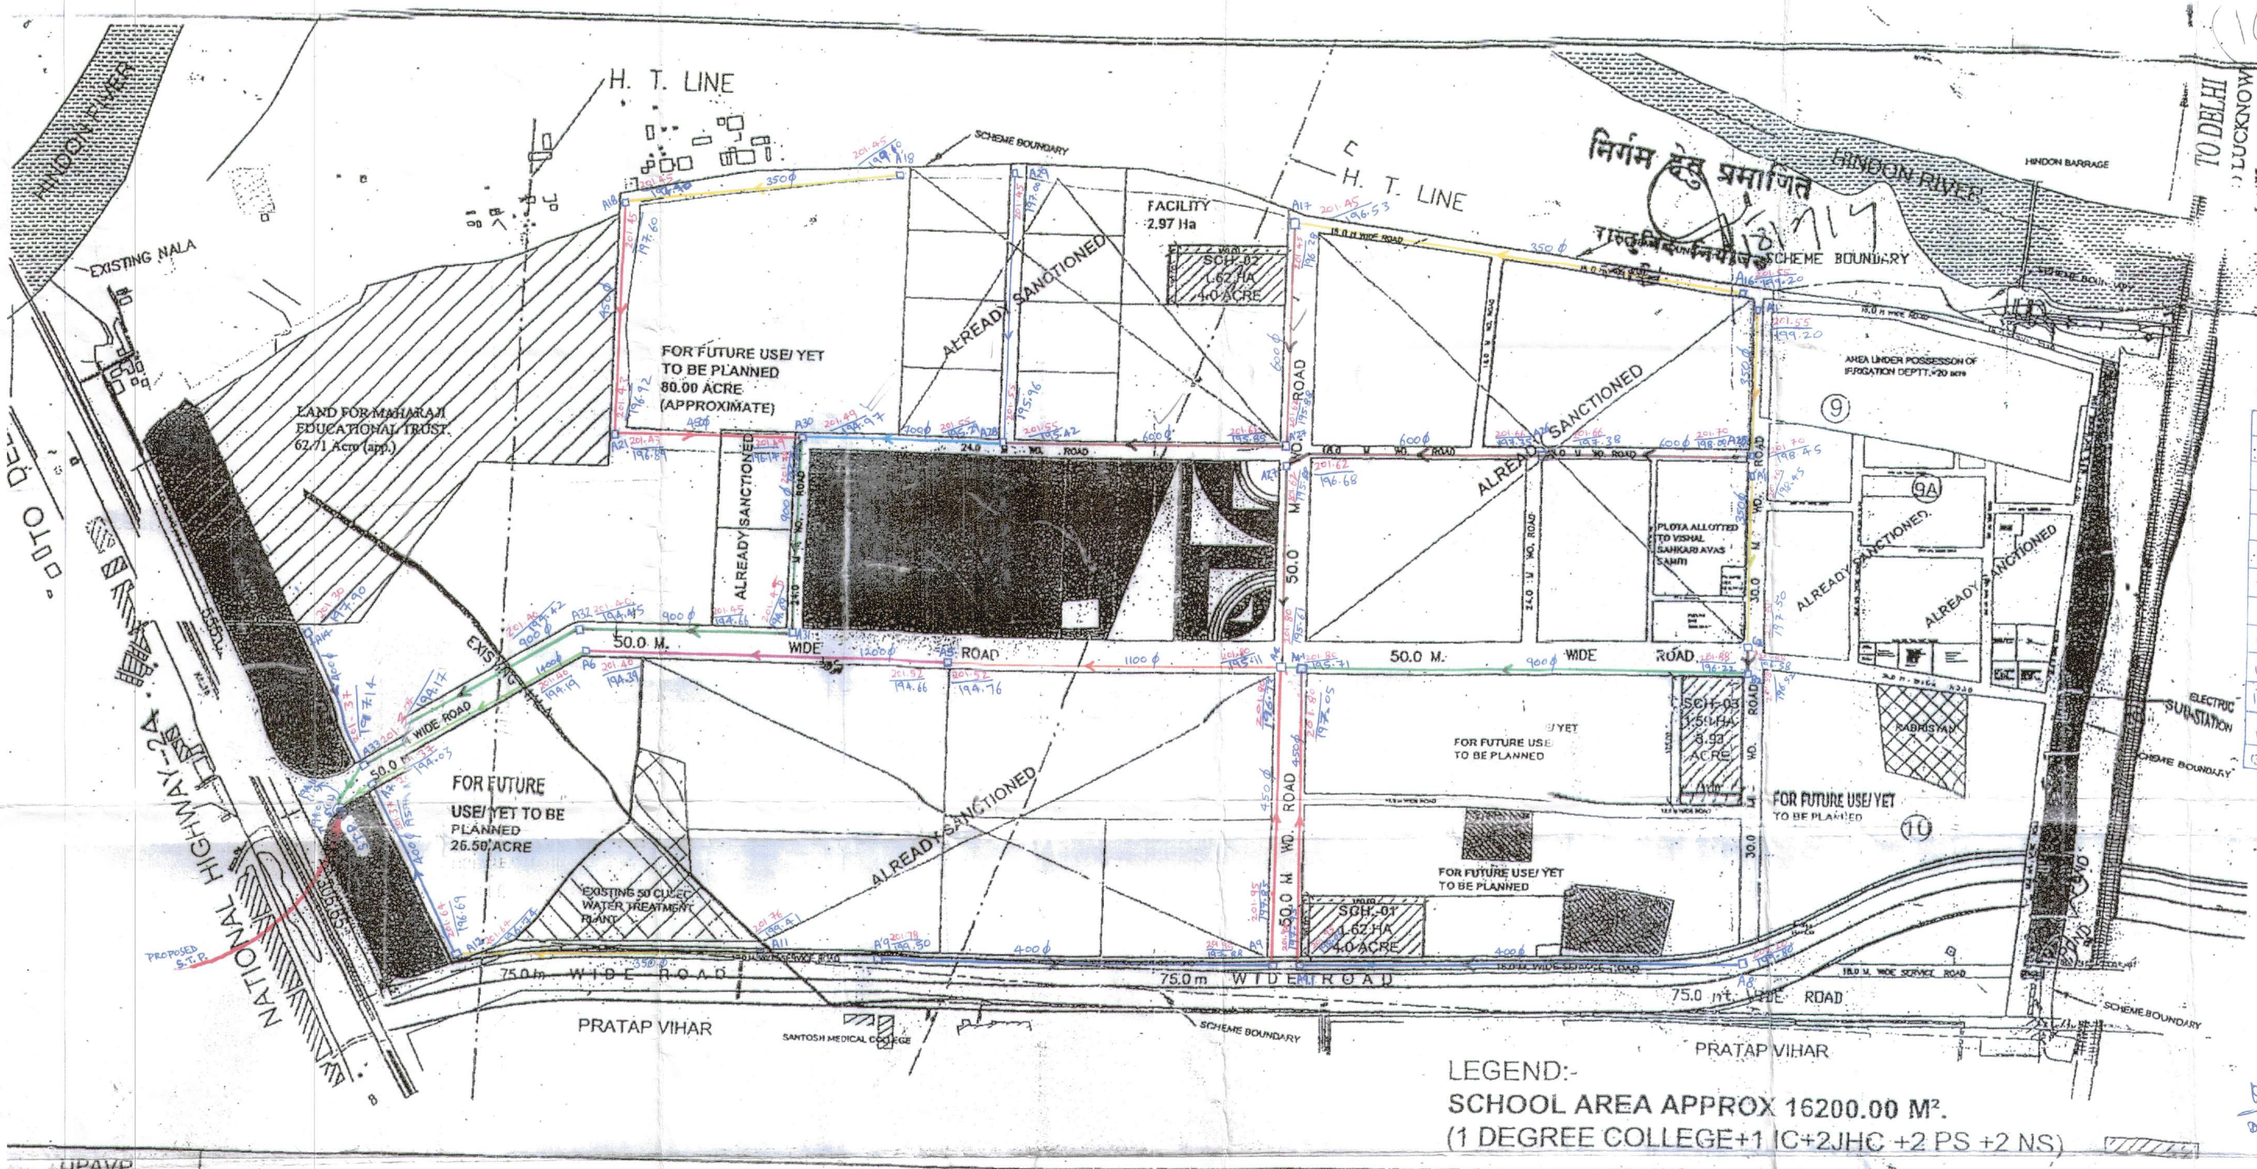

निगम हेतु प्रमाणित

LEGEND:

1-	350 mm ϕ	
2-	400 mm ϕ	
3-	450 mm ϕ	
4-	500 mm ϕ	
5-	600 mm ϕ	
6-	700 mm ϕ	
7-	900 mm ϕ	
8-	1100 mm ϕ	
9-	1200 mm ϕ	
10-	1400 mm ϕ	
11-	PROPOSED S.T.P	⊙
12-	GROUND LEVEL	000.00
13-	INVERT LEVEL	000.00

JA AE EE

Checked by

AD DD

LEGEND:-

SCHOOL AREA APPROX 16200.00 M².

(1 DEGREE COLLEGE+1 IC+2JHC +2 PS +2 NS)

UPAVP
ARCHITECTURE AND PLANNING UNIT-1
NEELGIRI COMPLEX,
INDIRA NAGAR LUCKNOW
Email : uphdb@sachamat.in

LAYOUT PLAN FOR PLOT NO-SCH-01, 02 & 03

SIDDHARTH VIHAR YOJNA, GHAZIABAD, U.P.

NOTE:-
1. THIS LAY-OUT PLAN HAS BEEN PREPARED ON THE BASES OF INSTRUCTION GIVEN BY C.A.P..

SCALE:

DATE:- 17.02.2014.

NORTH:-

DEALT BY- Krishna Kant (Arch. Asstt.) 17/2/14

JYOTI KATIYAR	S.J.YADAV	G.S. GOYAL	M.K.S. SUNDARA
ASSTT. ARCH. PLANNER	ARCHITECT PLANNER	CHIEF ARCH. PLANNER	I.A.S. AVAS AYUKT