AREAS OF CANOPIES/PORTICOS
N) INDIVIDUAL LAYOUTS PLANS
A) ELEVATIONS.

GREEN AREA DETAIL			
open area = plot area - ground coverage	=	31,654.95	
Green area to be required @50 % of open area	=	15827.47	required
proposed green area	=	15914.54	provided
tree required			
one tree required per 100 sqm of open area			
31,654.95 / 100 = 316.5 say	=	317 trees	required
proposed trees	=	330 trees	provided
proposed ever green trees = 50% of trees required	=	165	provided

PROVIDED GREEN AREA DETAIL			
G1	=	208.37	SQM
G2	=	145.89	SQM
G3	=	167.5	SQM
G4	=	223.17	SQM
G5	=	254.1	SQM
G6	=	62.02	SQM
G7	=	68.13	SQM
G8	=	259.34	SQM
G9	=	158.43	SQM
G10	=	270.07	SQM
G11	=	310.73	SQM
G12	=	123.96	SQM
G13	=	177.67	SQM
G14	=	163.04	SQM
G15	=	141.67	SQM
G16	=	309.64	SQM
G17	=	253.26	SQM
G18	=	158.47	SQM
G19	=	256.89	SQM
G19A	=	75.77	SQM
G20	=	50.34	SQM
G21	=	252.09	SQM
G22	=	162.83	SQM
G23	=	223.42	SQM
G24	=	227.96	SQM
G25	=	145.99	SQM
G26	=	750.66	SQM
G27	=	495.15	SQM
G28	=	277.55	SQM
G29	=	135.93	SQM
G30	=	617.02	SQM
G31	=	516.62	SQM
G32	=	8270.86	SQM
TOTAL	=	15914.5	SQM

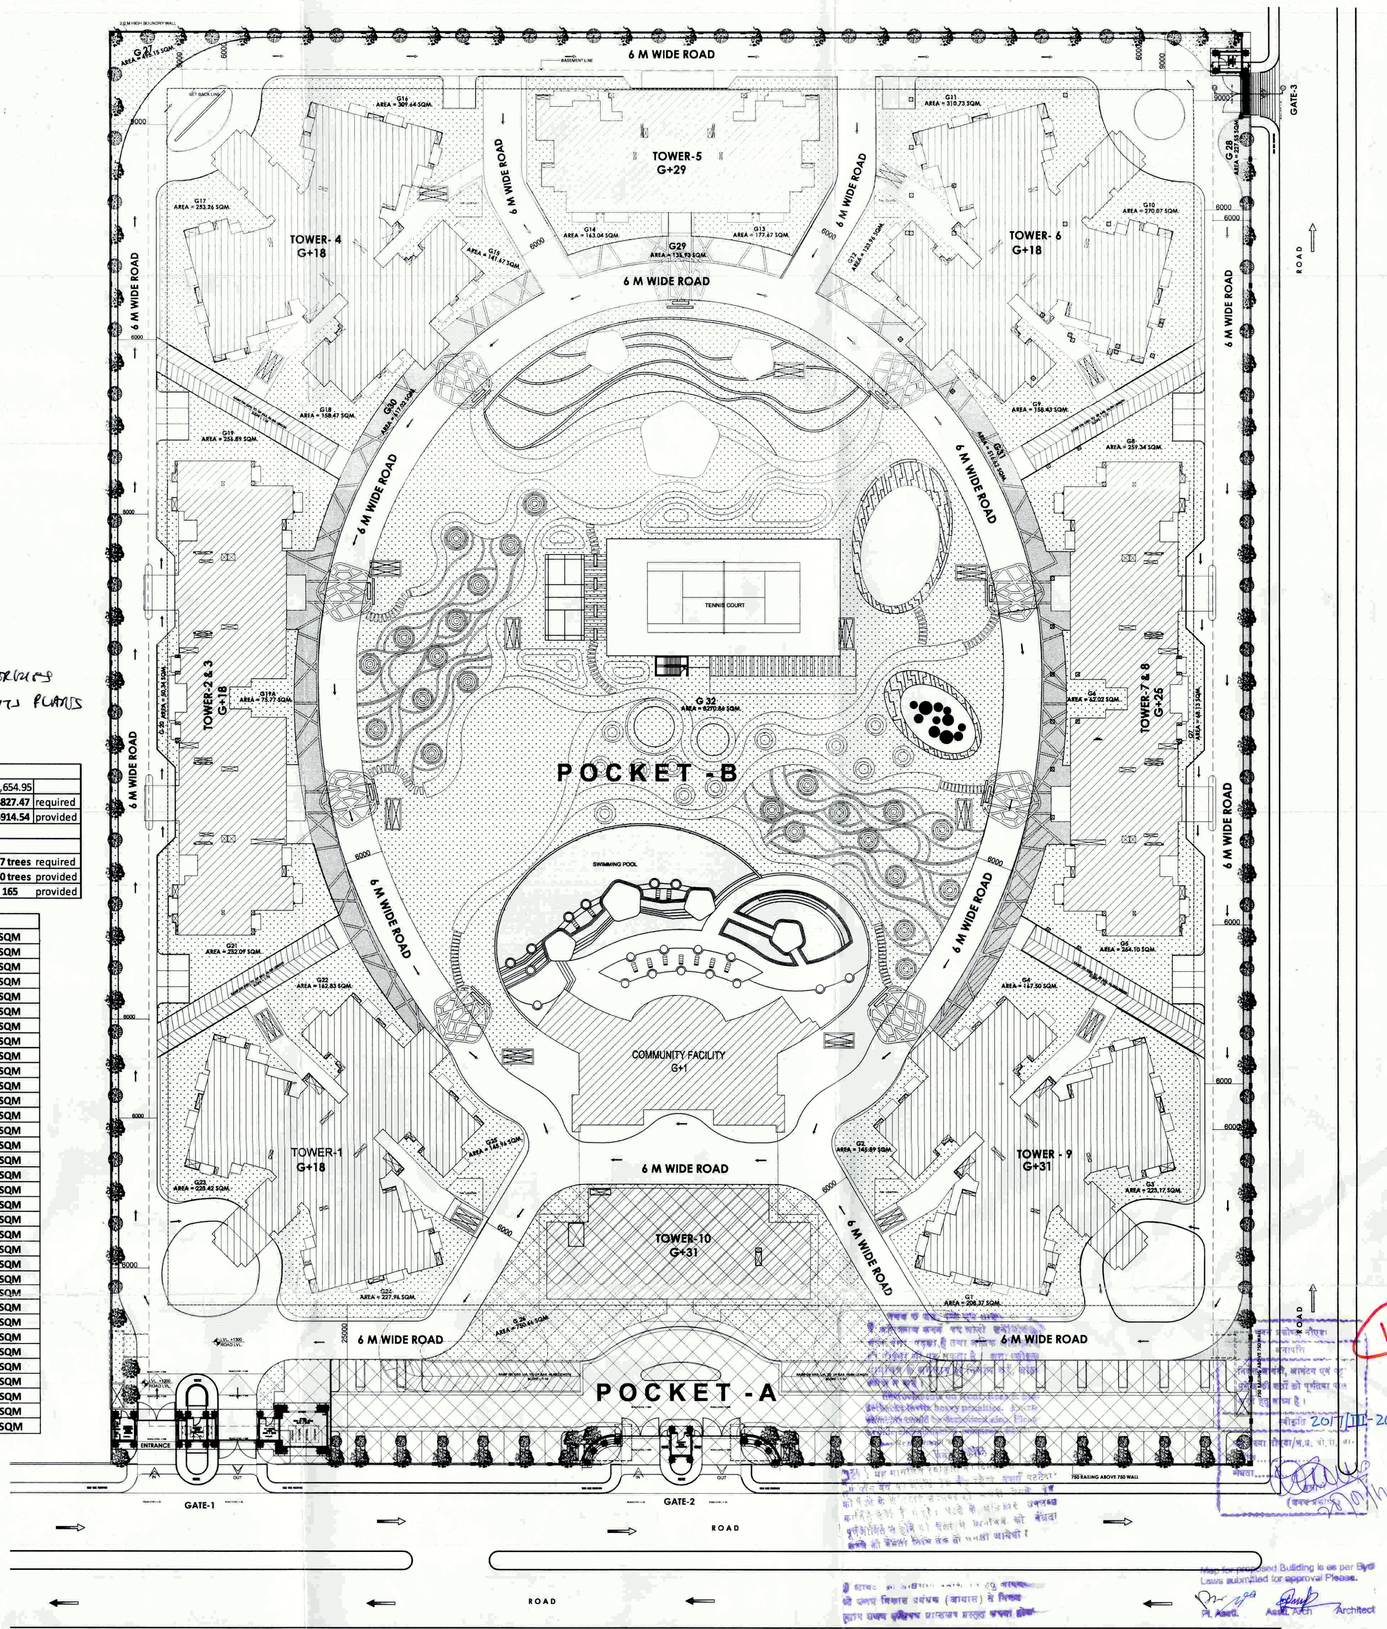

1B

PROJECT	TITLE	JOB.NO.	DATE	DRN. BY	ARCHITECT'S SIGN.	OWNER'S SIGN	CONSULTANT
PROPOSED GROUP HOUSING BUILDING ON PLOT NO.GH-01/C, SECTOR - 168 NOIDA FOR.- SUNWORLD RESIDENCY PVT LTD.	REV. SUBMISSION DRAWING		03 - 06 - 15	SANDEEP	RAJIV GOEL CA/76/2361	For SUNWORLD RESIDENCY PVT. LTD. Authorised Signatory	R.N.Gupta & Associates Consulting Engineers, Architects & Valuers E - 1, Sector-55, Noida Phones - (+120) 4321556 email-info@rngcorp.com
	SITE PLAN DRAWING	DR.NO. 1B	NORTH	CHKD. BY G.S.B.			