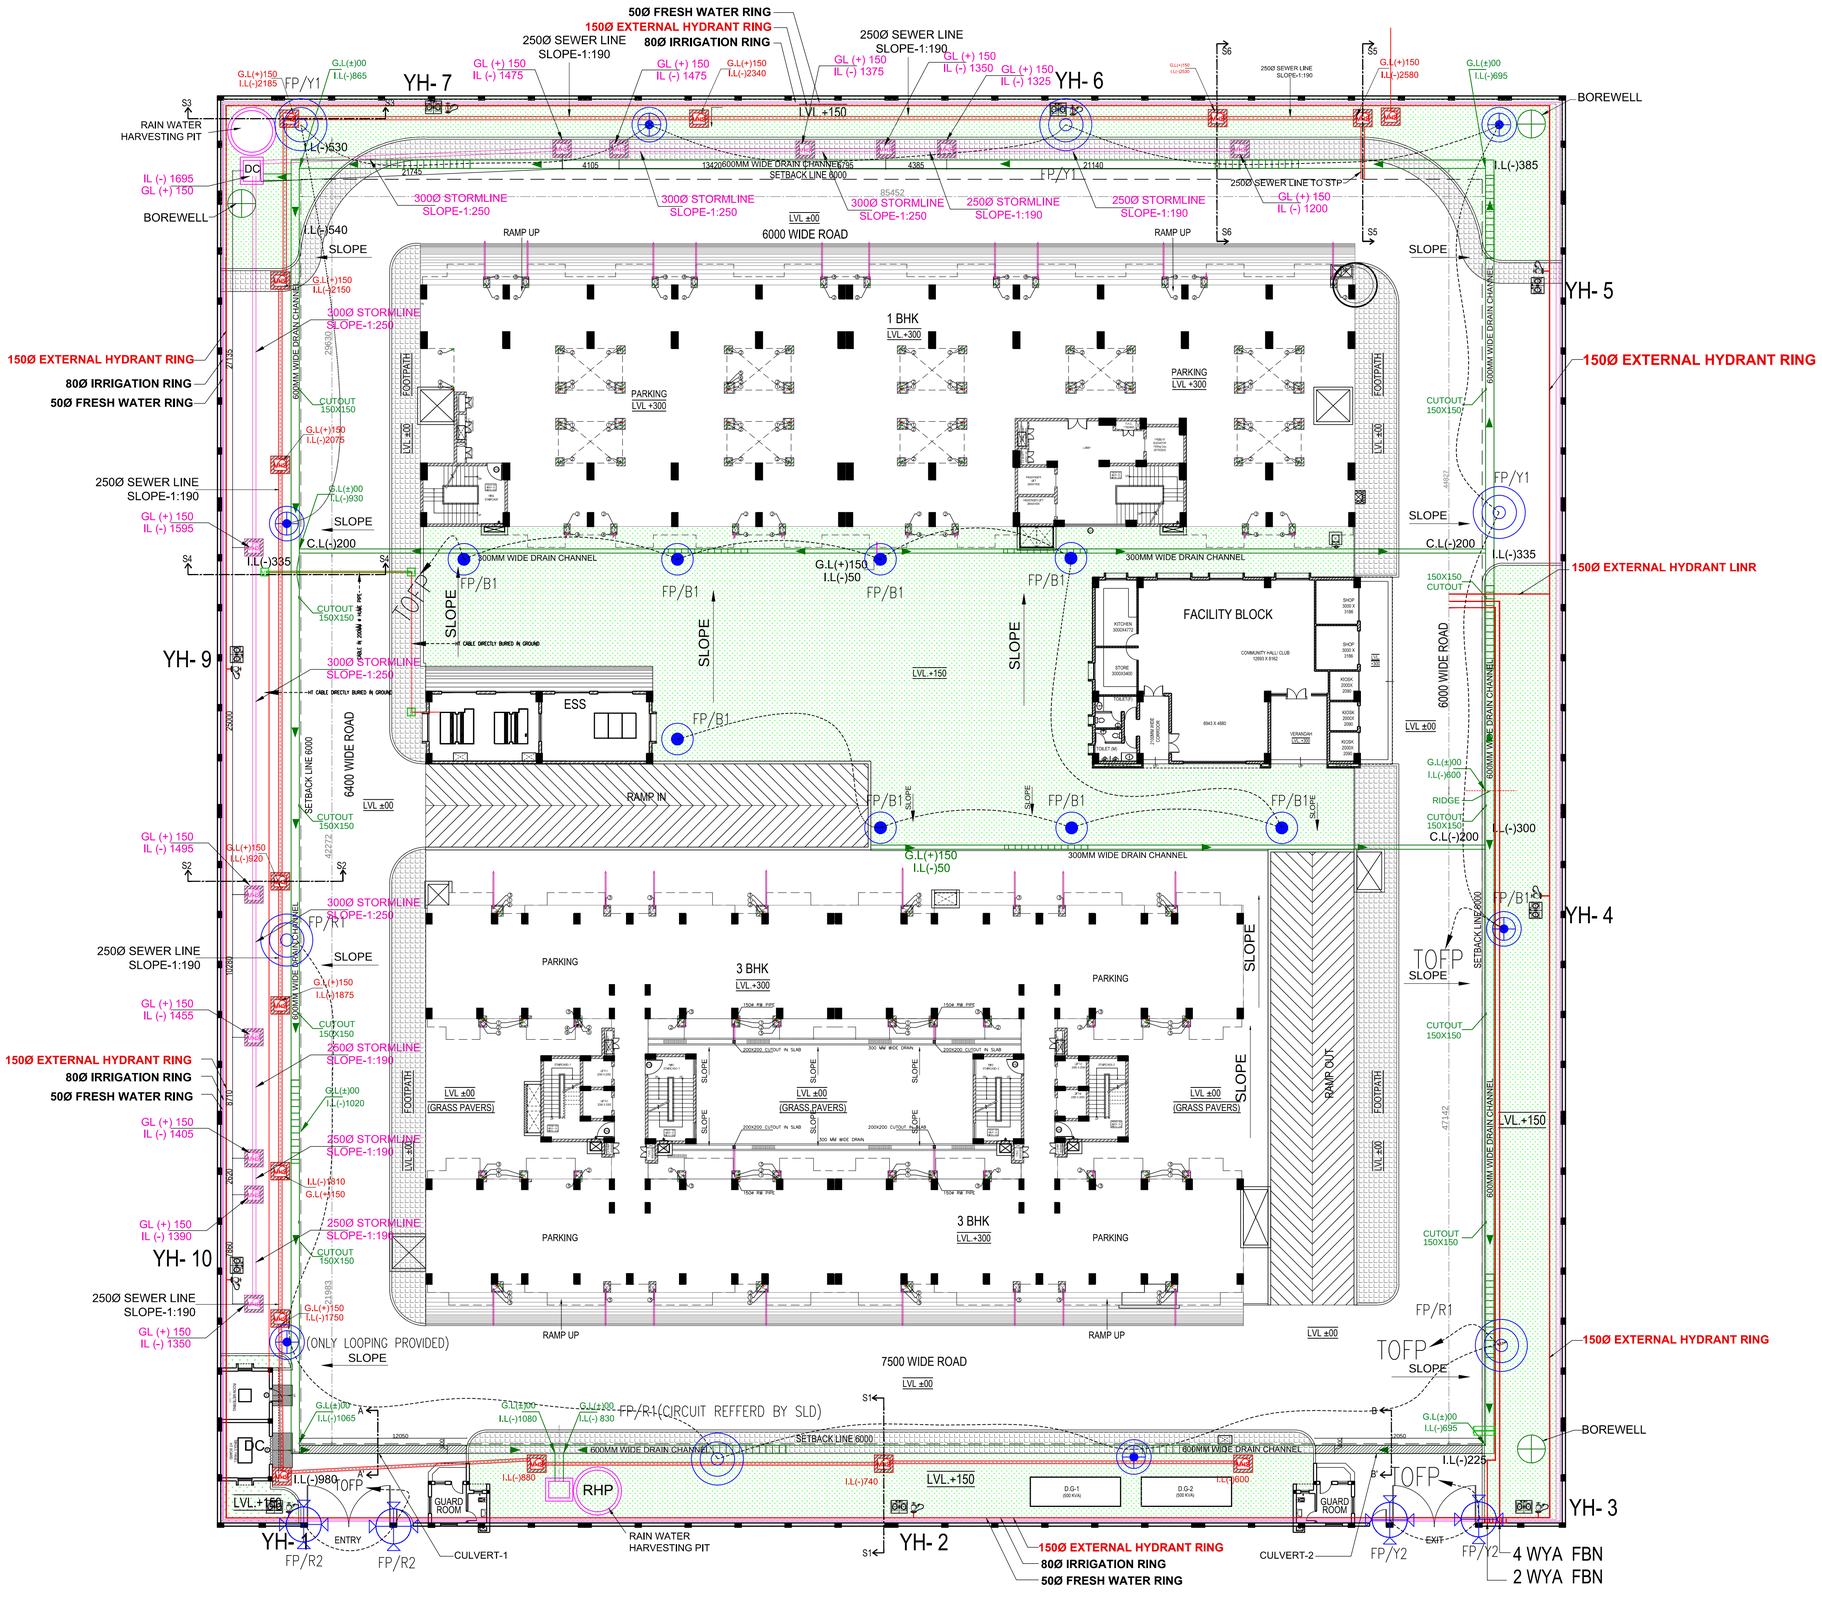

SUBMISSION DRAWING

PROJECT:

1 BHK & 3 BHK APARTMENTS,
PLOT NO. L & M, SECTOR- 12
AT GREATER NOIDA

CONSTRUCTION AGENCY :

GREATER NOIDA INDUSTRIAL DEVELOPMENT AUTHORITY,
169 CHITVAN ESTATE SECTOR
GAMMA - II GREATER NOIDA, GAUTAM BUDH NAGAR, UTTAR PRADESH 201308

DRG. TITLE:
EXTERNAL DEVELOPMENT PLAN

REVISIONS :

S.N.	REVISION	DATE	DESCRIPTION

DATE:	SCALE :	NORTH :	DRG NO. :
APR-2017	1:100		AR-01A

CONSULTING ARCHITECTS:
ARCH-EN DESIGN
Architect **ASHOK KUMMAR**
DELHI OFF.: **B-1/22, HAUZ KHAS, NEW DELHI-16. 011-45188222, Fax:- 011- 45188288**
LUCKNOW OFF.: **4/5,VISHAL KHAND,GOMTI NAGAR, LUCKNOW 0522-4088222, Fax :- 0522- 4088288**

A.C.E.O.		C.E.O	
SURESH KUMAR SR. DRAFT MAN	W. SUKHBIR SR.EXE.(PLNG.)	NIMISHA SHARMA D.G.M. (PLNG.)	G.M. (PLNG./ARCH.)

GREATER NOIDA INDUSTRIAL DEVELOPMENT AUTHORITY